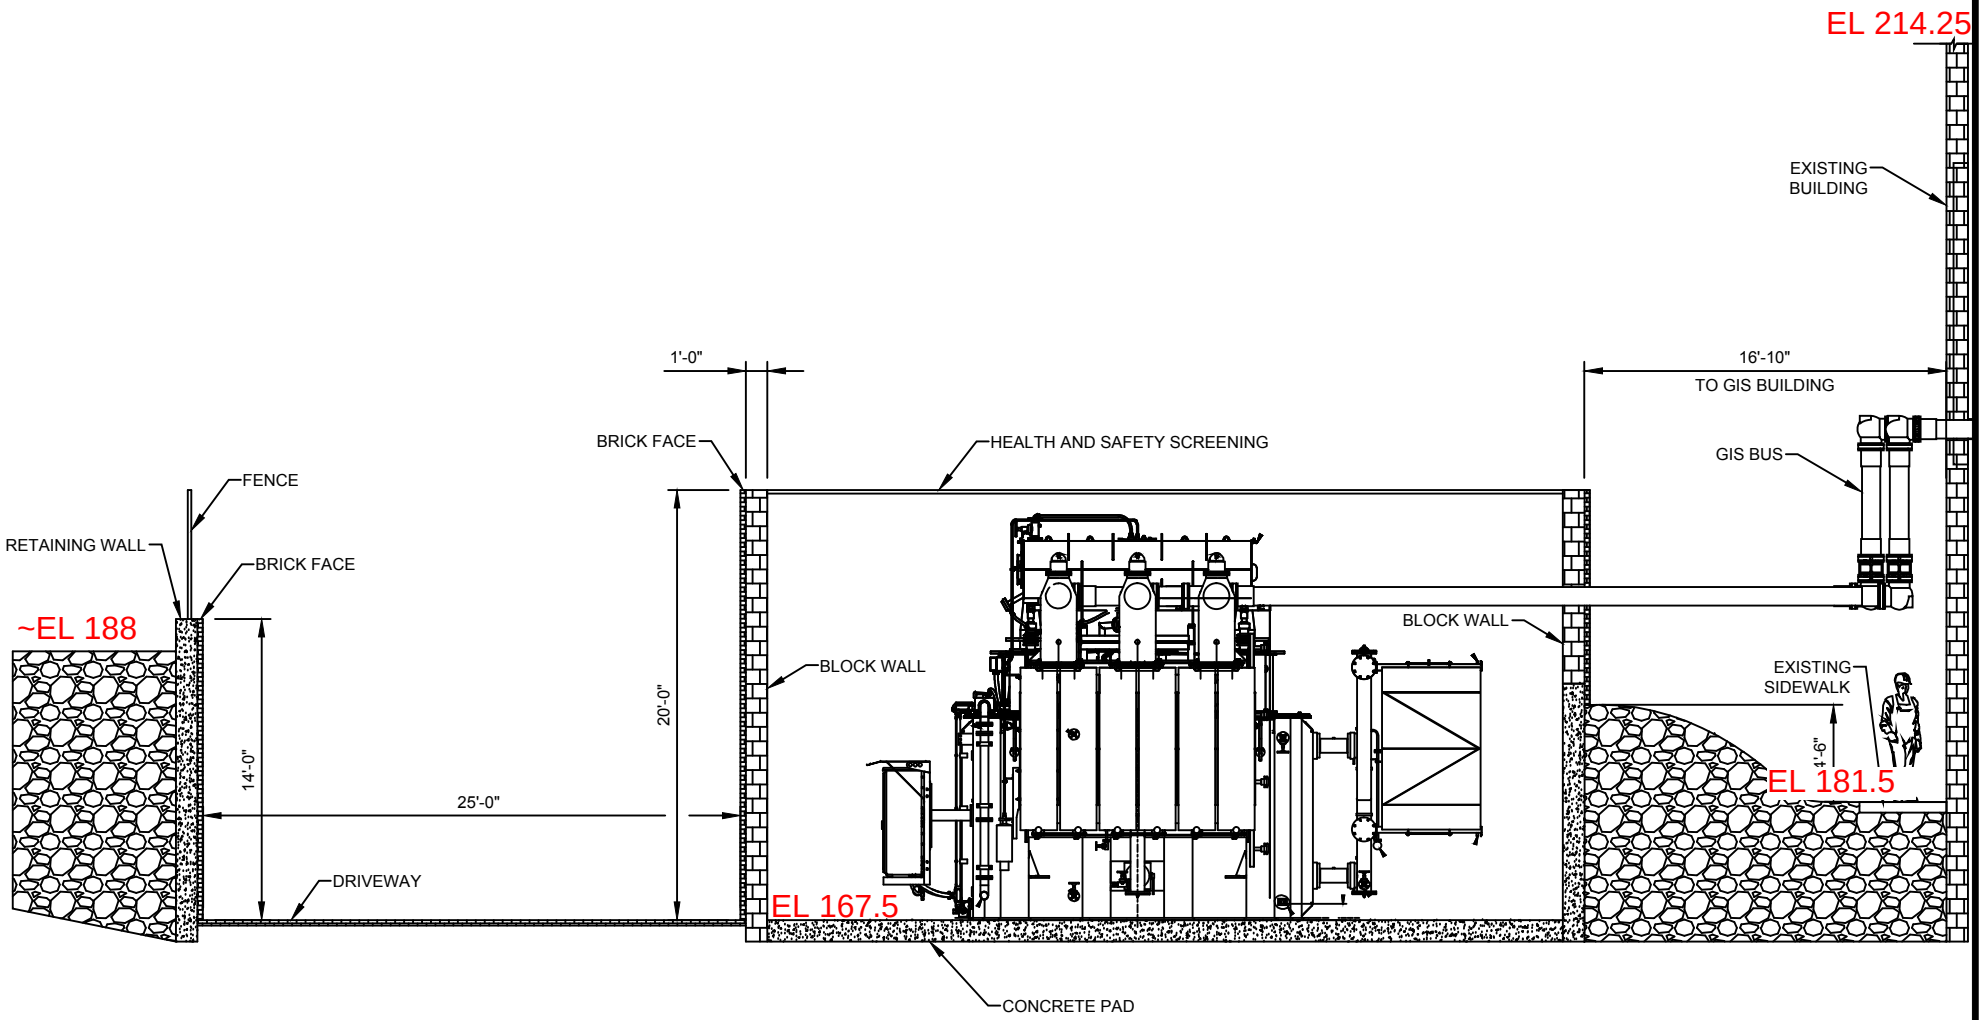

Drawn By: W.K. Moesser	SEBESTA Delivering Solutions • Improving Lives 877.706.6858 sebesta.com	Project Title: Alabama Avenue Civil Site Design for Reactors and Transformer Addition	Date: 08/14/2014
Designed By: D.D.McClure			Project No. 623009.00
Checked By: D.D.McClure		Drawing Title: Shunt Reactor Cross Section at Northermost Bay Option 1 - Sketch	Sheet A

Plot Date: 2014-08-19 File Location: Z:\Projects\Pennsylvania\0 - PROJECTS\623009.00 Pepco DC Alabama Ave Shunt Reactor\Drawings\Sketch.dwg