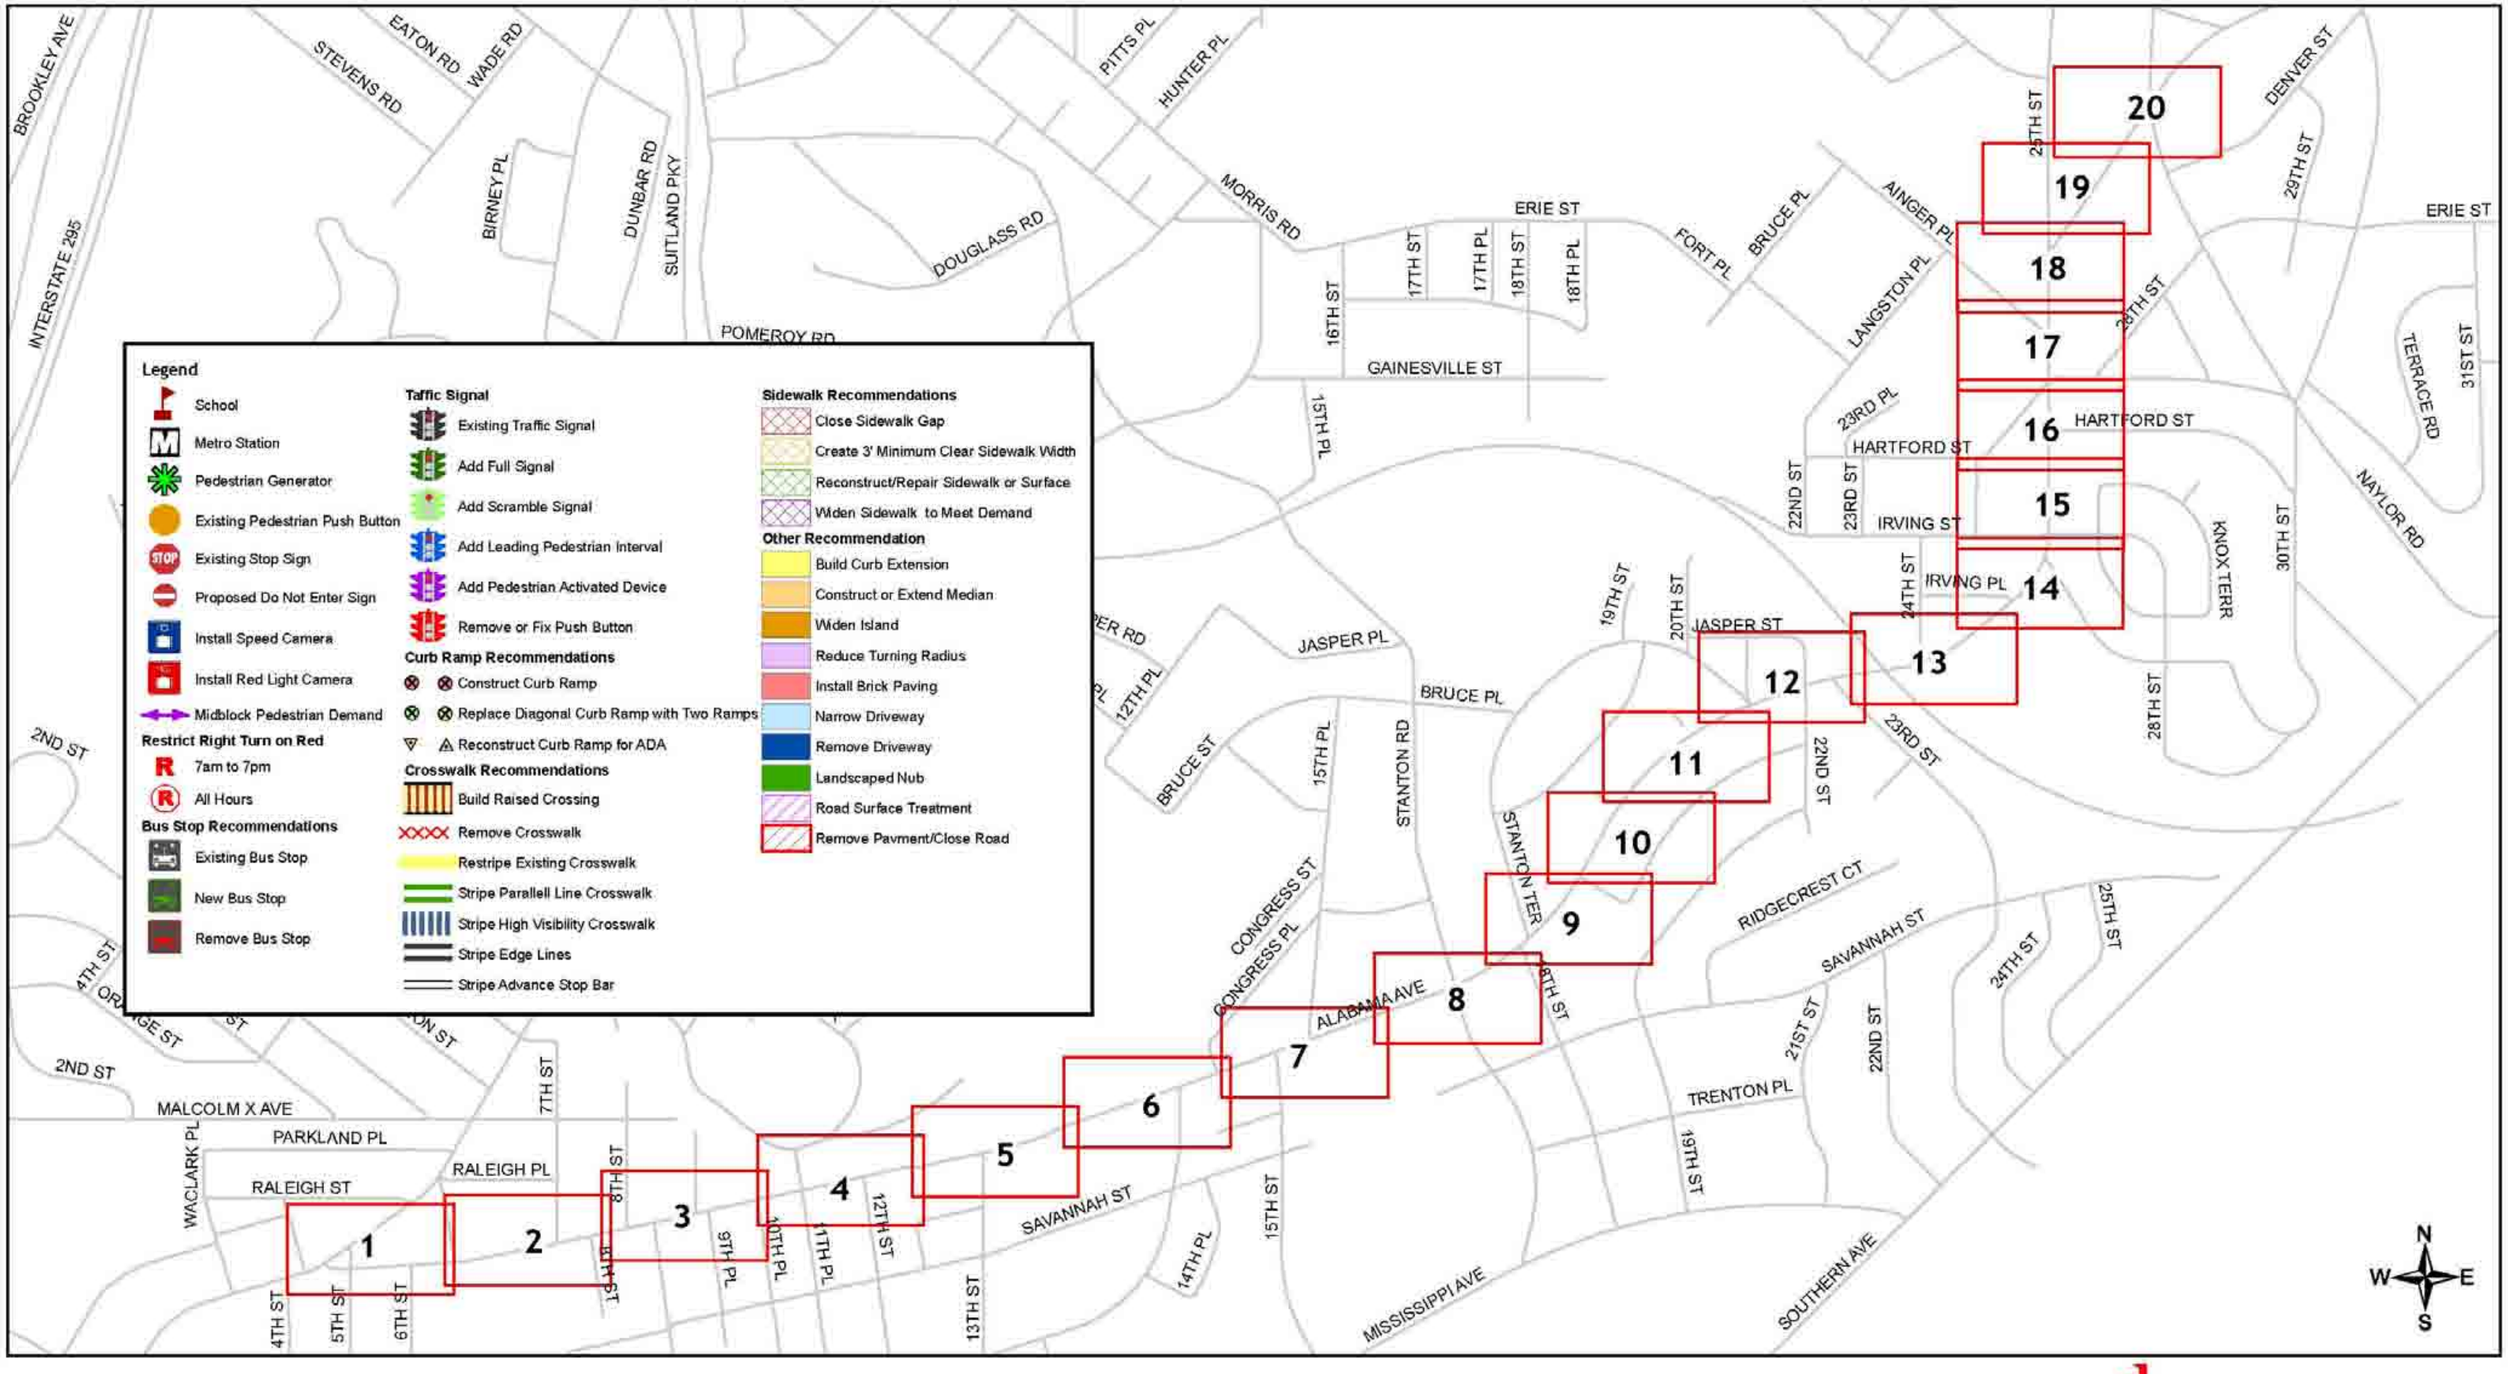

Alabama Ave

District of Columbia Pedestrian Master Plan Draft Recommendations

November 2007

Alabama Ave

0 12.5 25 50 75 100 Feet

District of Columbia Pedestrian Master Plan Draft Recommendations

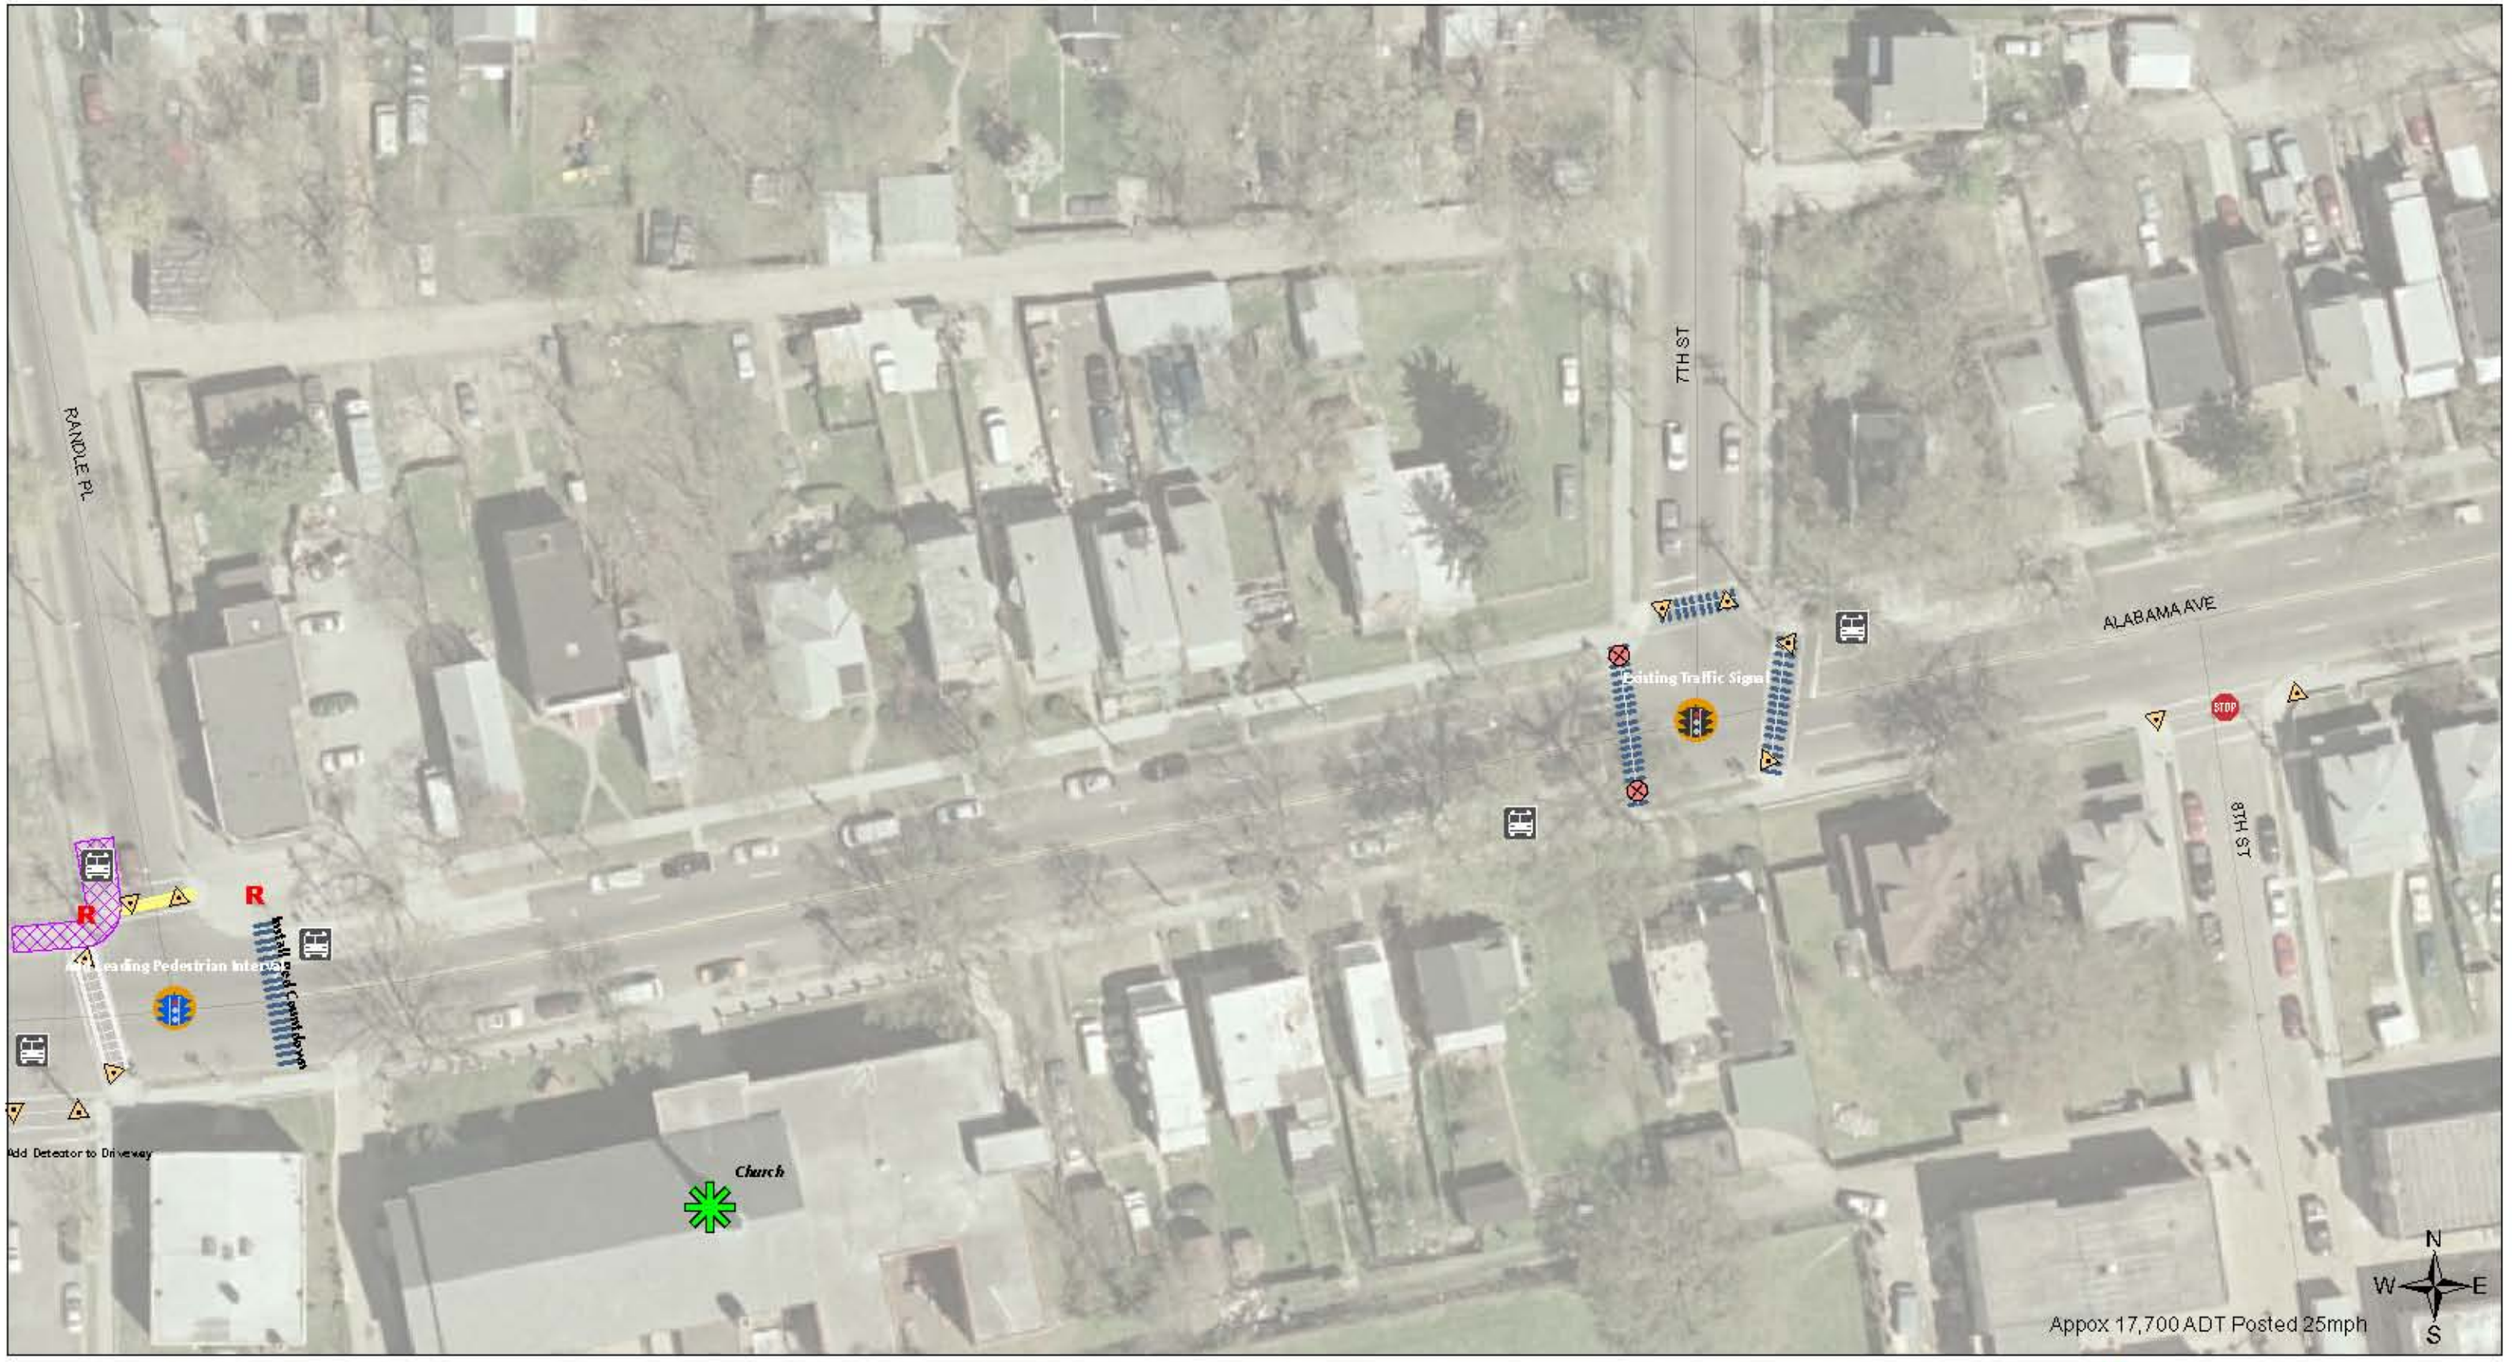

Alabama Ave

0 12.5 25 50 75 100 Feet

District of Columbia Pedestrian Master Plan Draft Recommendations

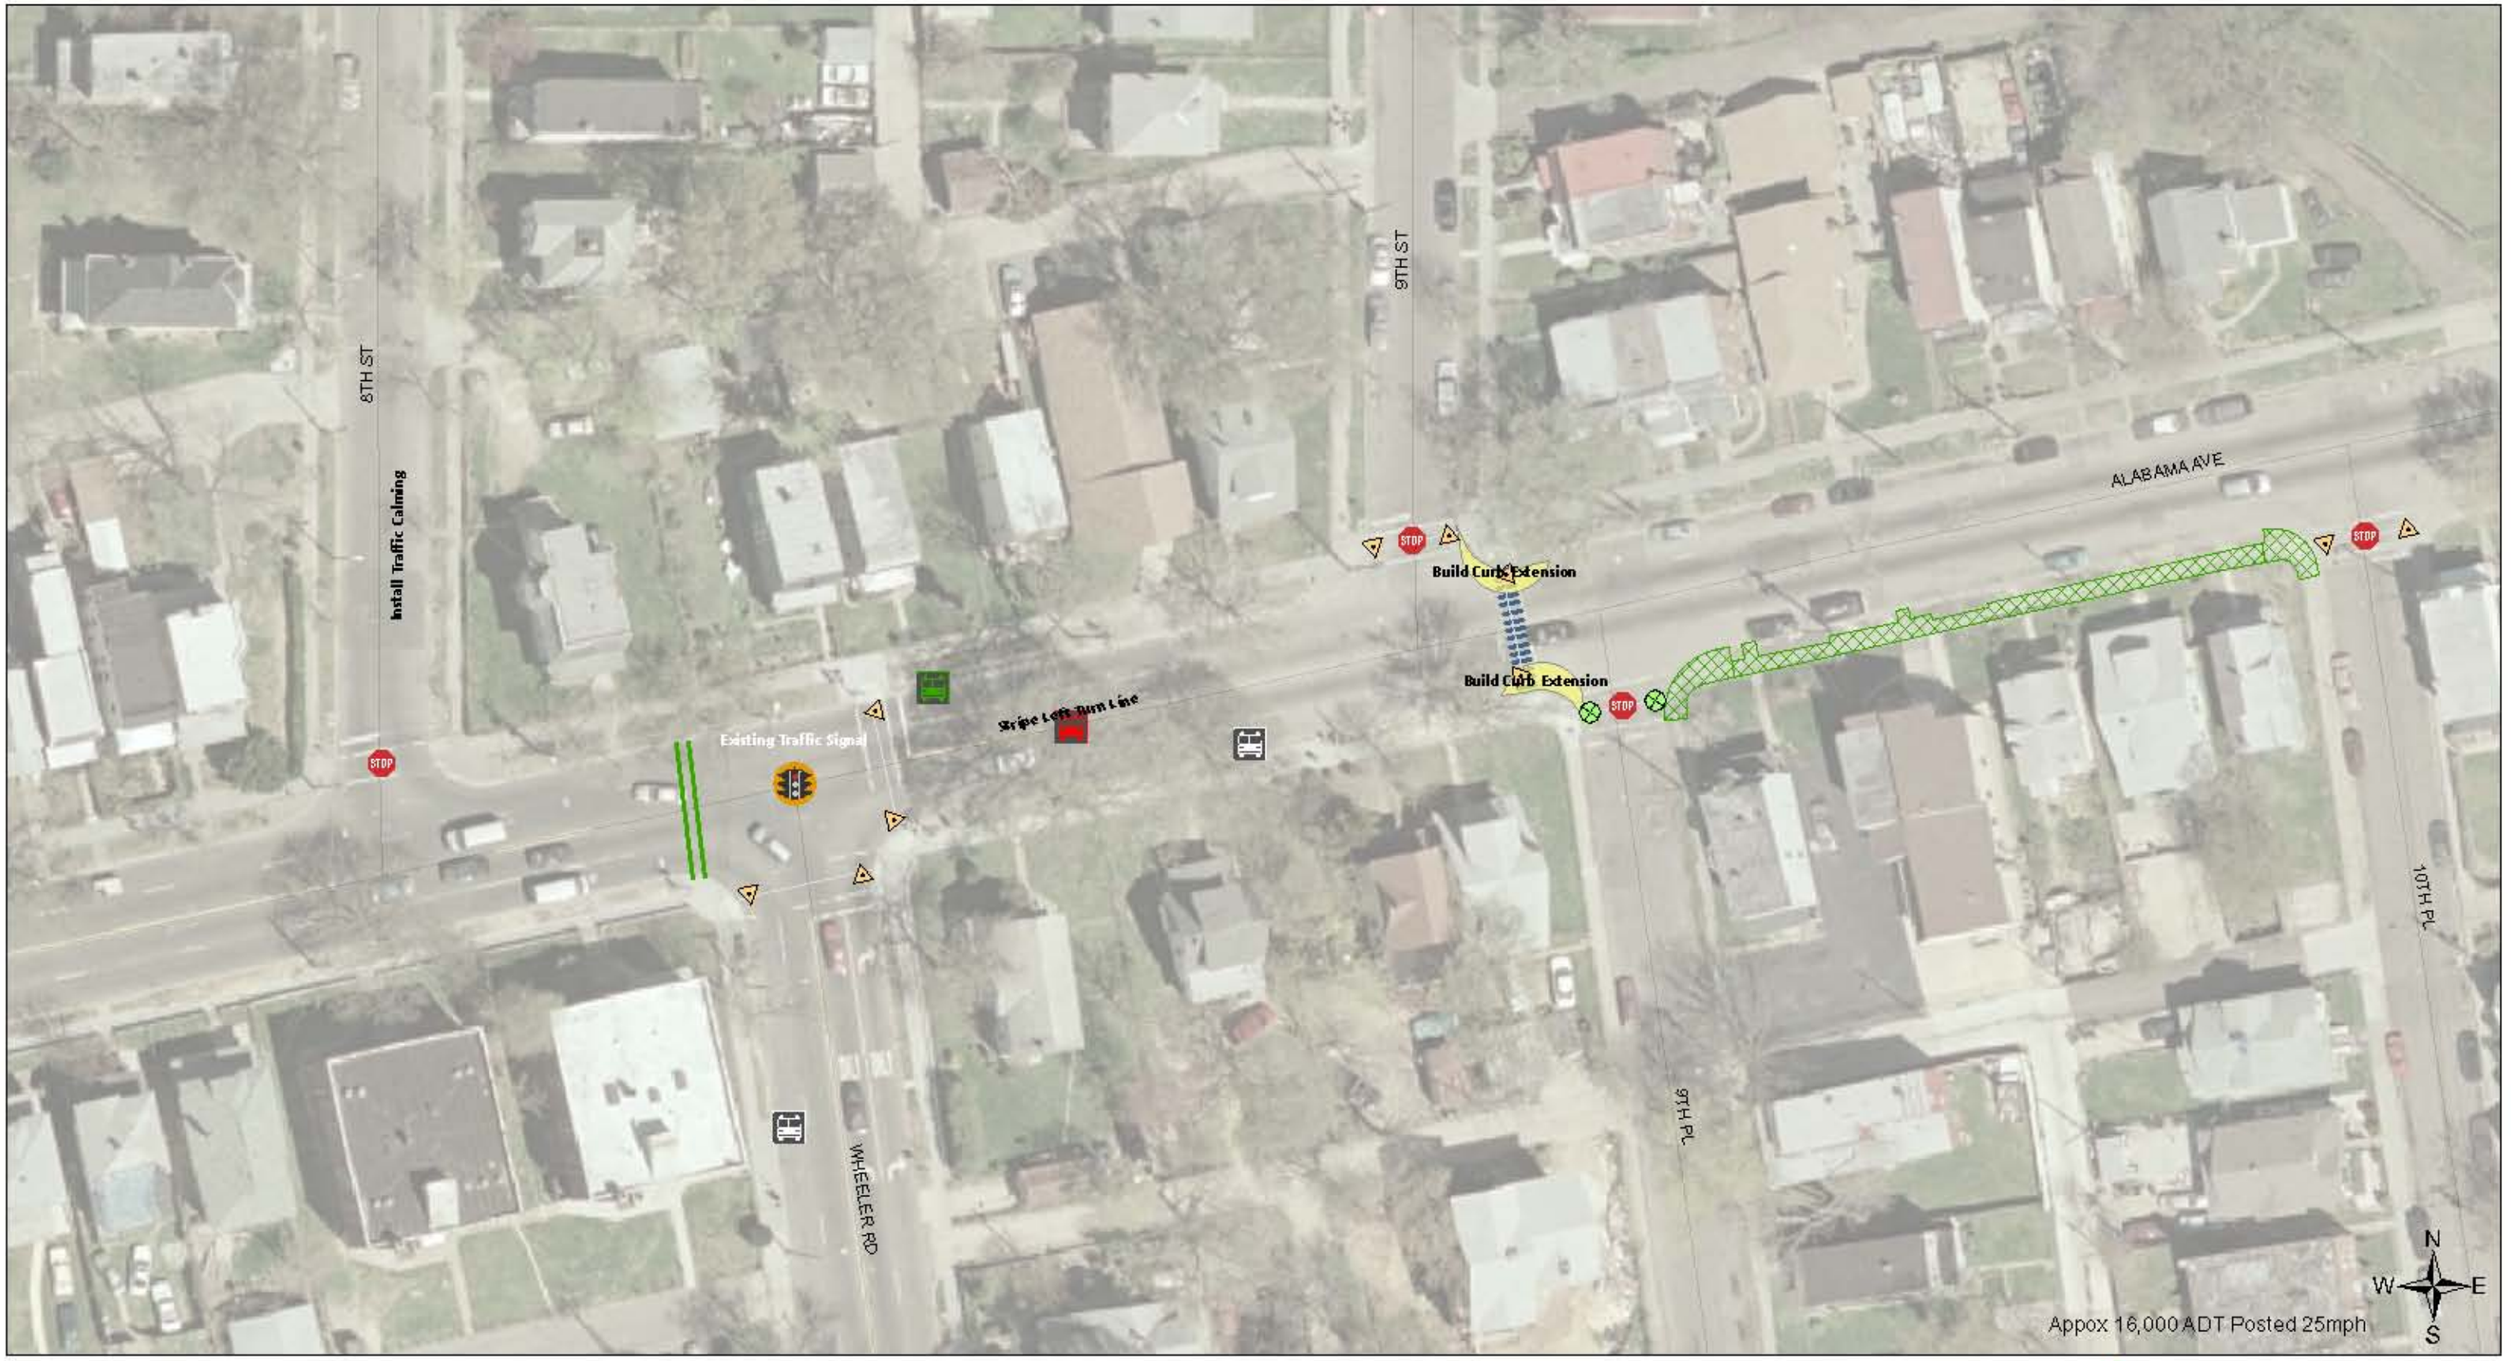

Alabama Ave

0 12.5 25 50 75 100 Feet

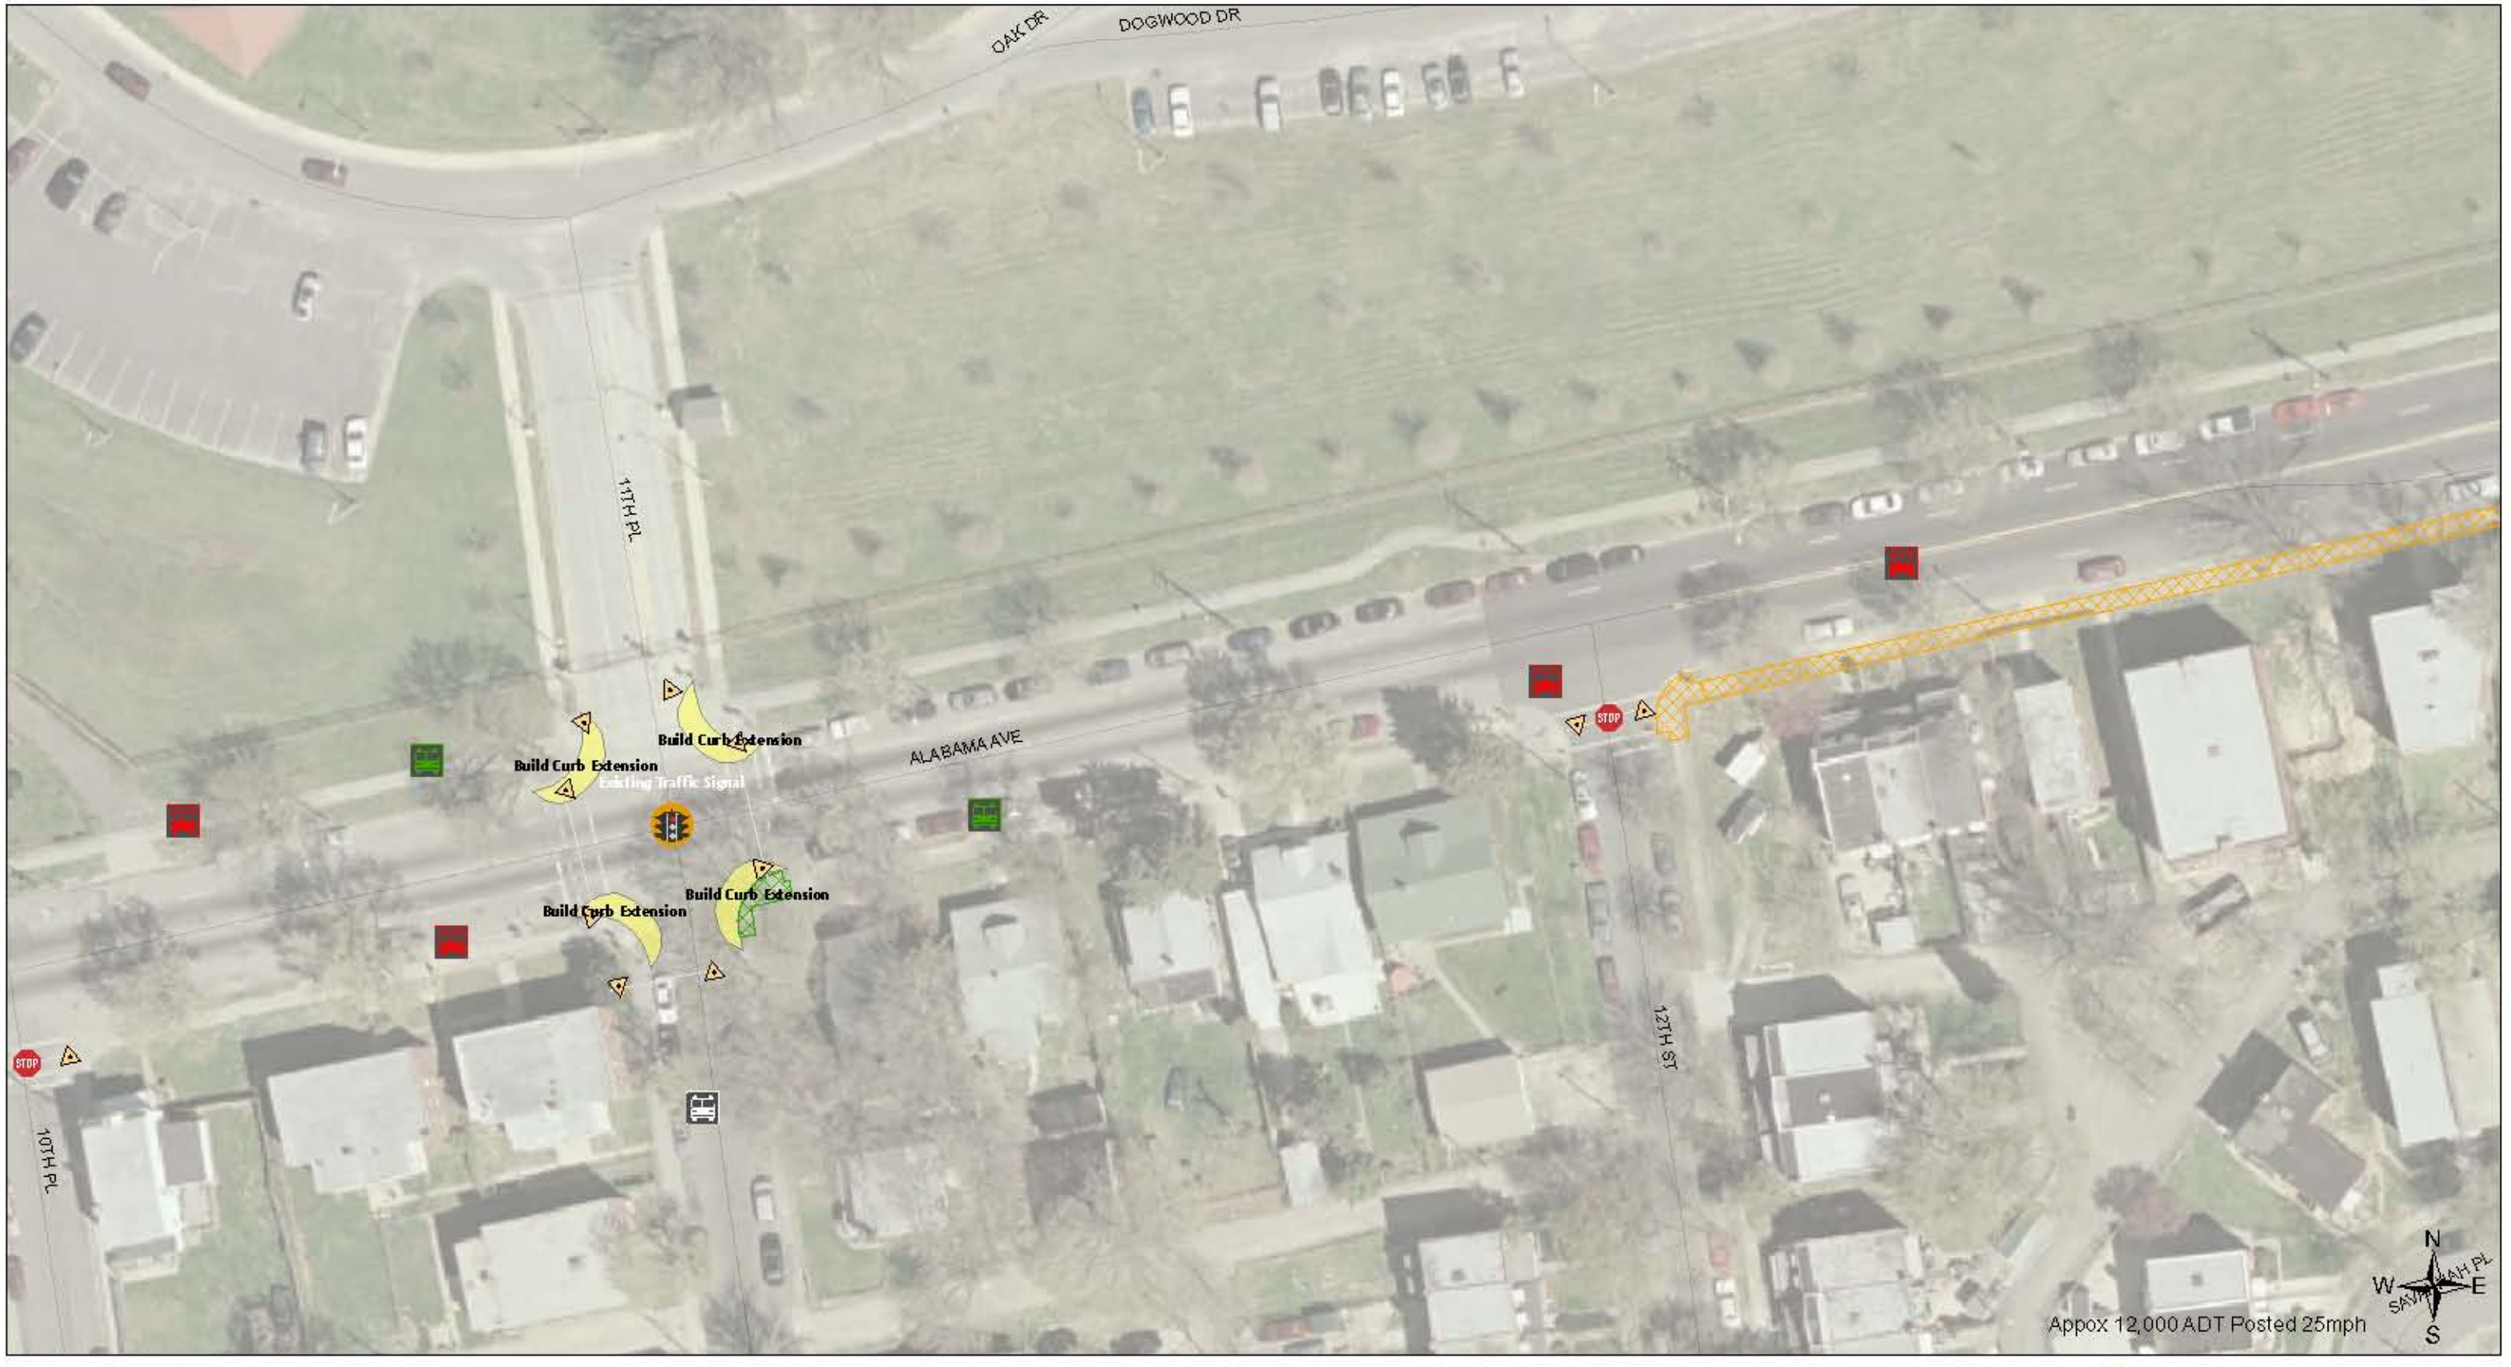

Alabama Ave

0 12.5 25 50 75 100 Feet

District of Columbia Pedestrian Master Plan Draft Recommendations

Alabama Ave

0 12.5 25 50 75 100 Feet

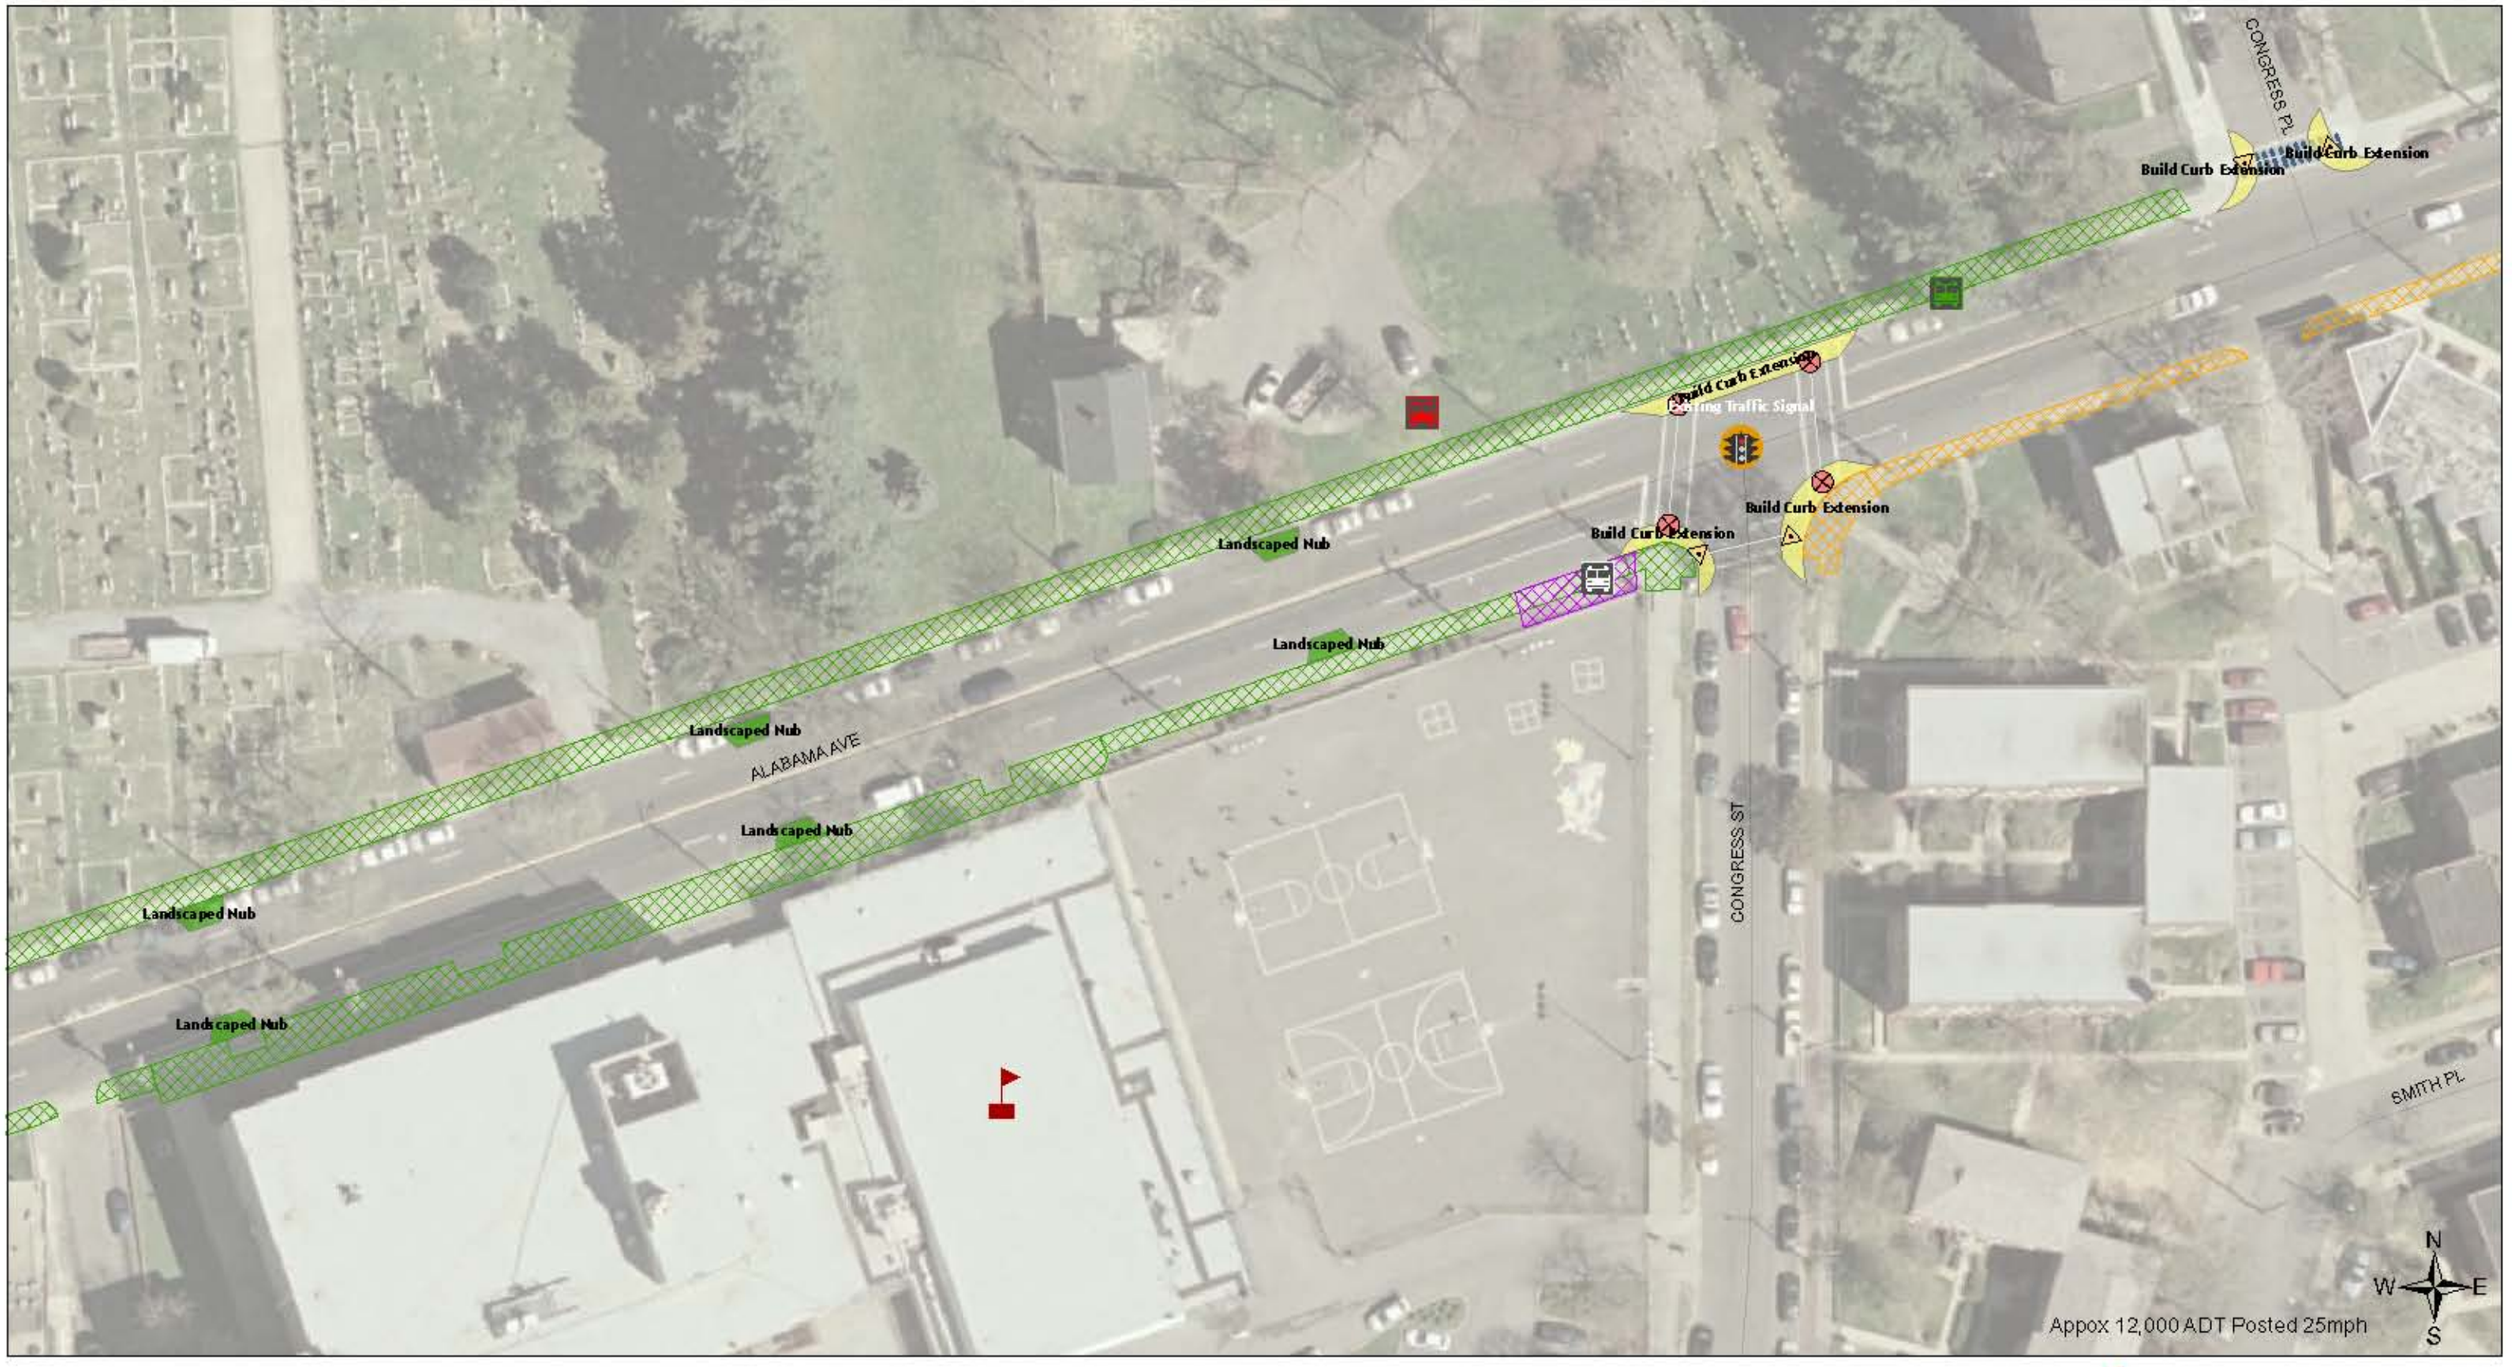

Alabama Ave

0 12.5 25 50 75 100 Feet

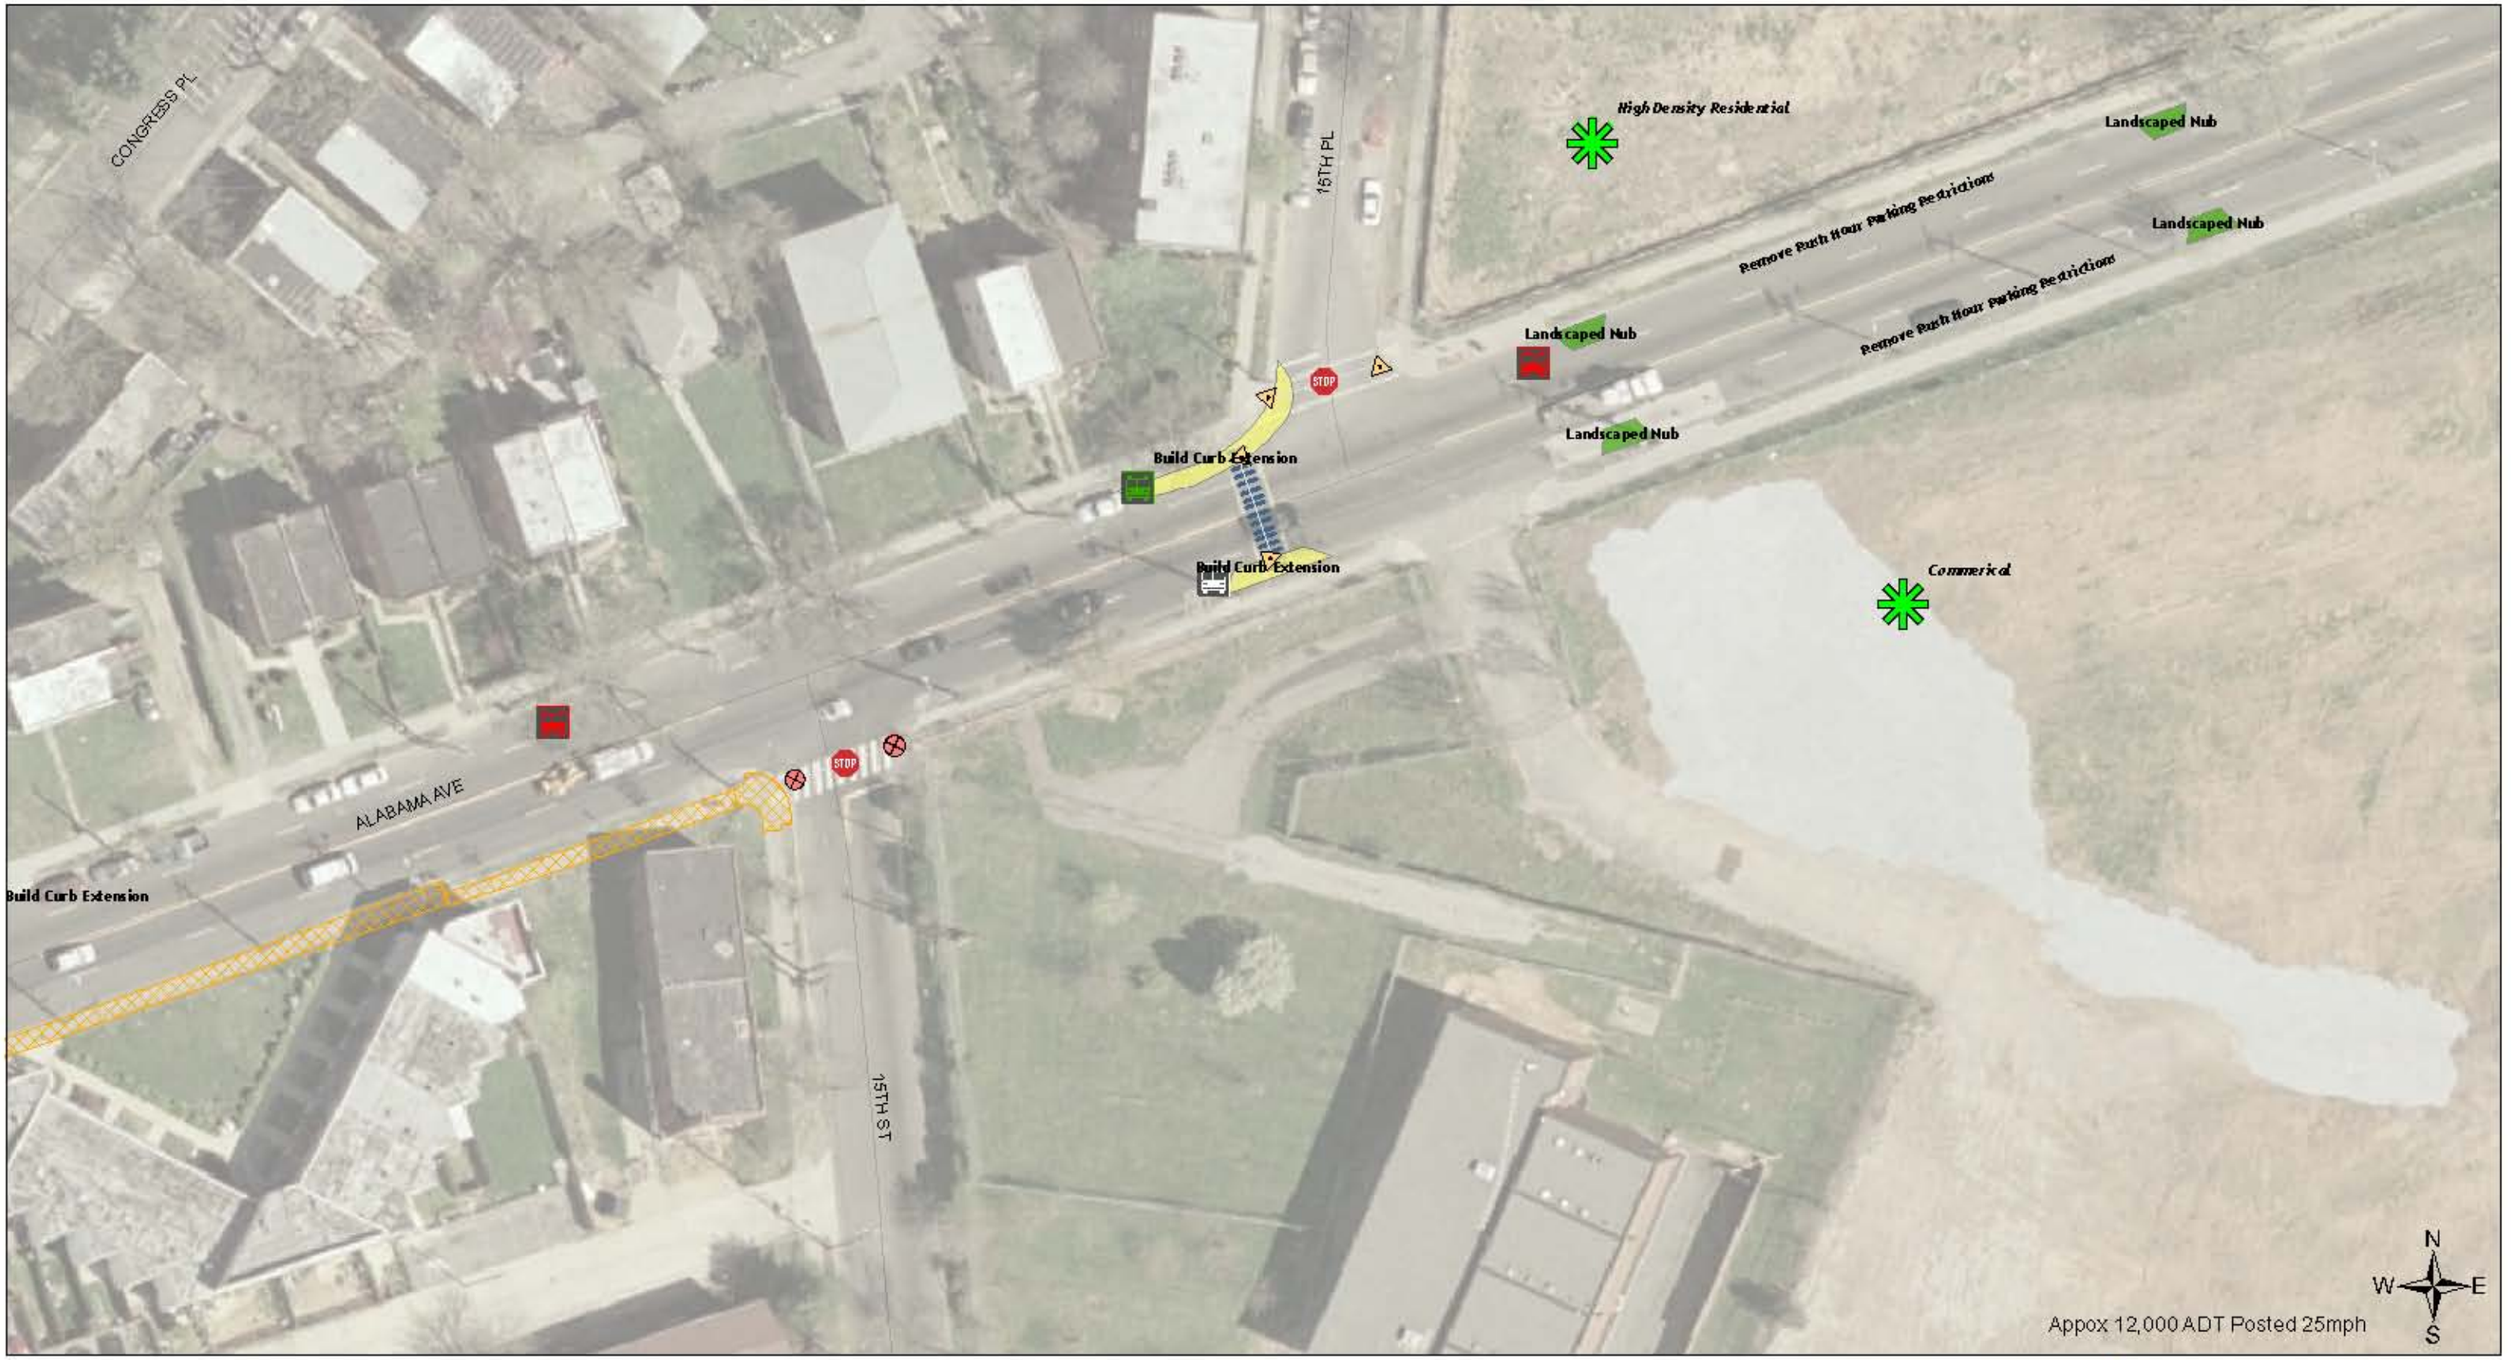

Alabama Ave

0 12.5 25 50 75 100 Feet

District of Columbia Pedestrian Master Plan Draft Recommendations

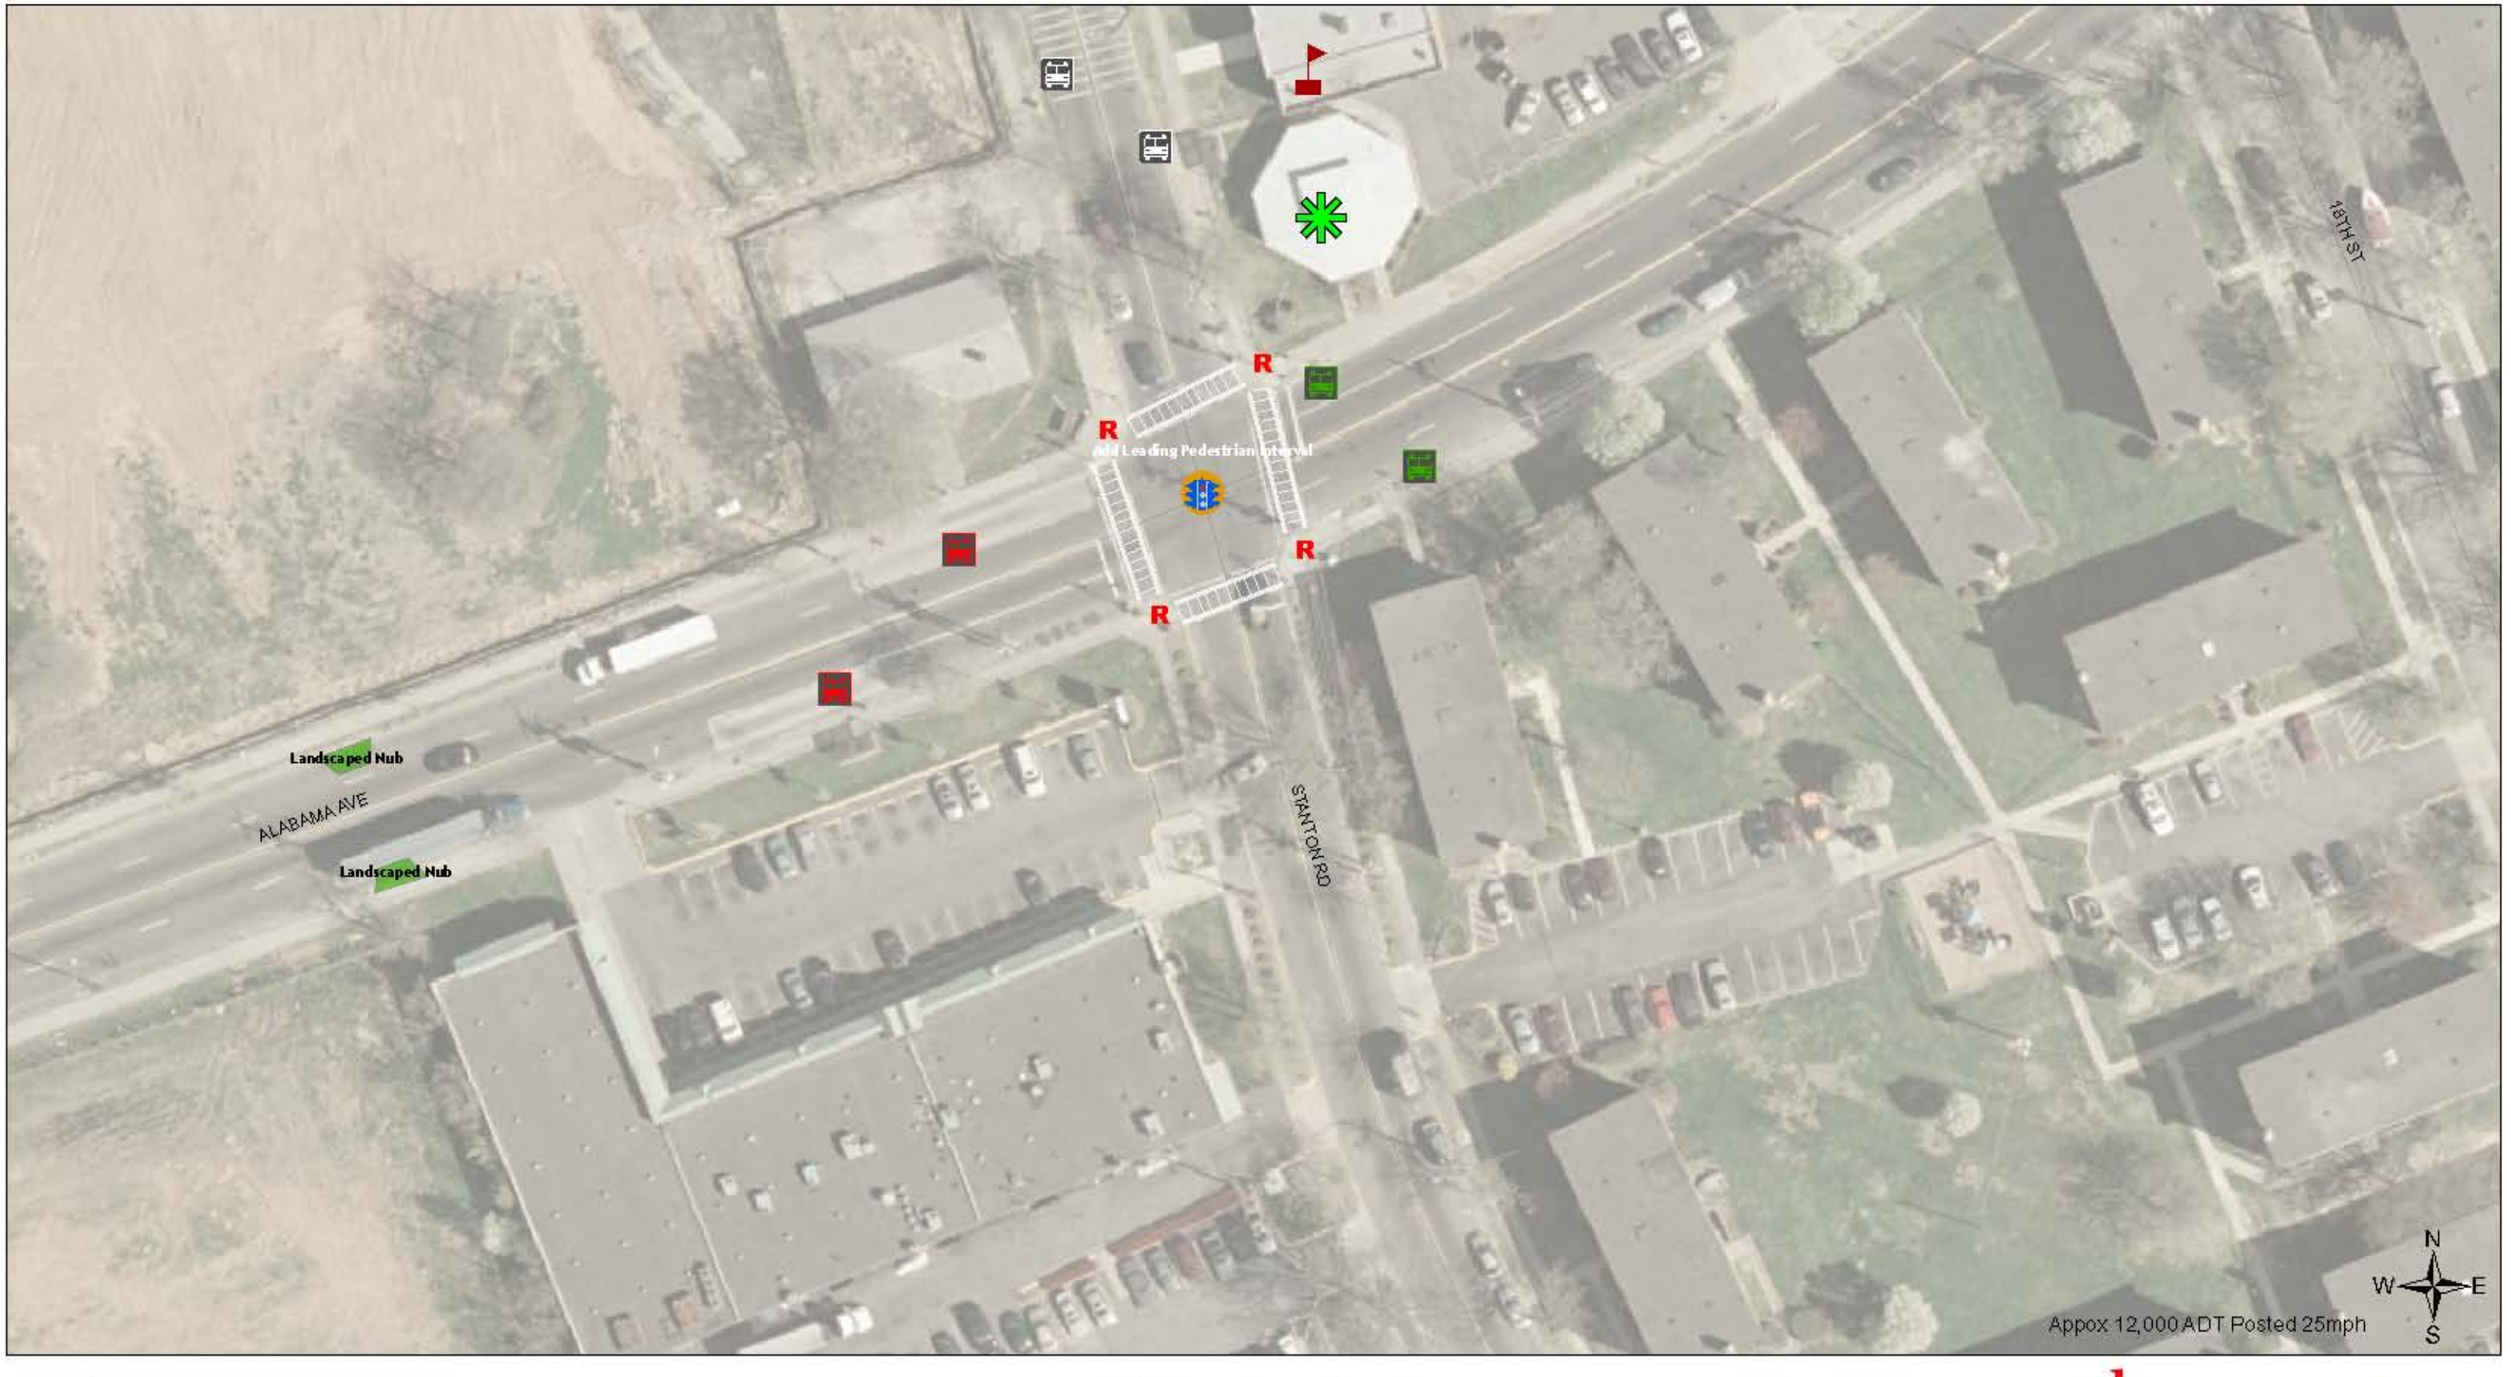

Alabama Ave

0 12.5 25 50 75 100 Feet

District of Columbia Pedestrian Master Plan Draft Recommendations

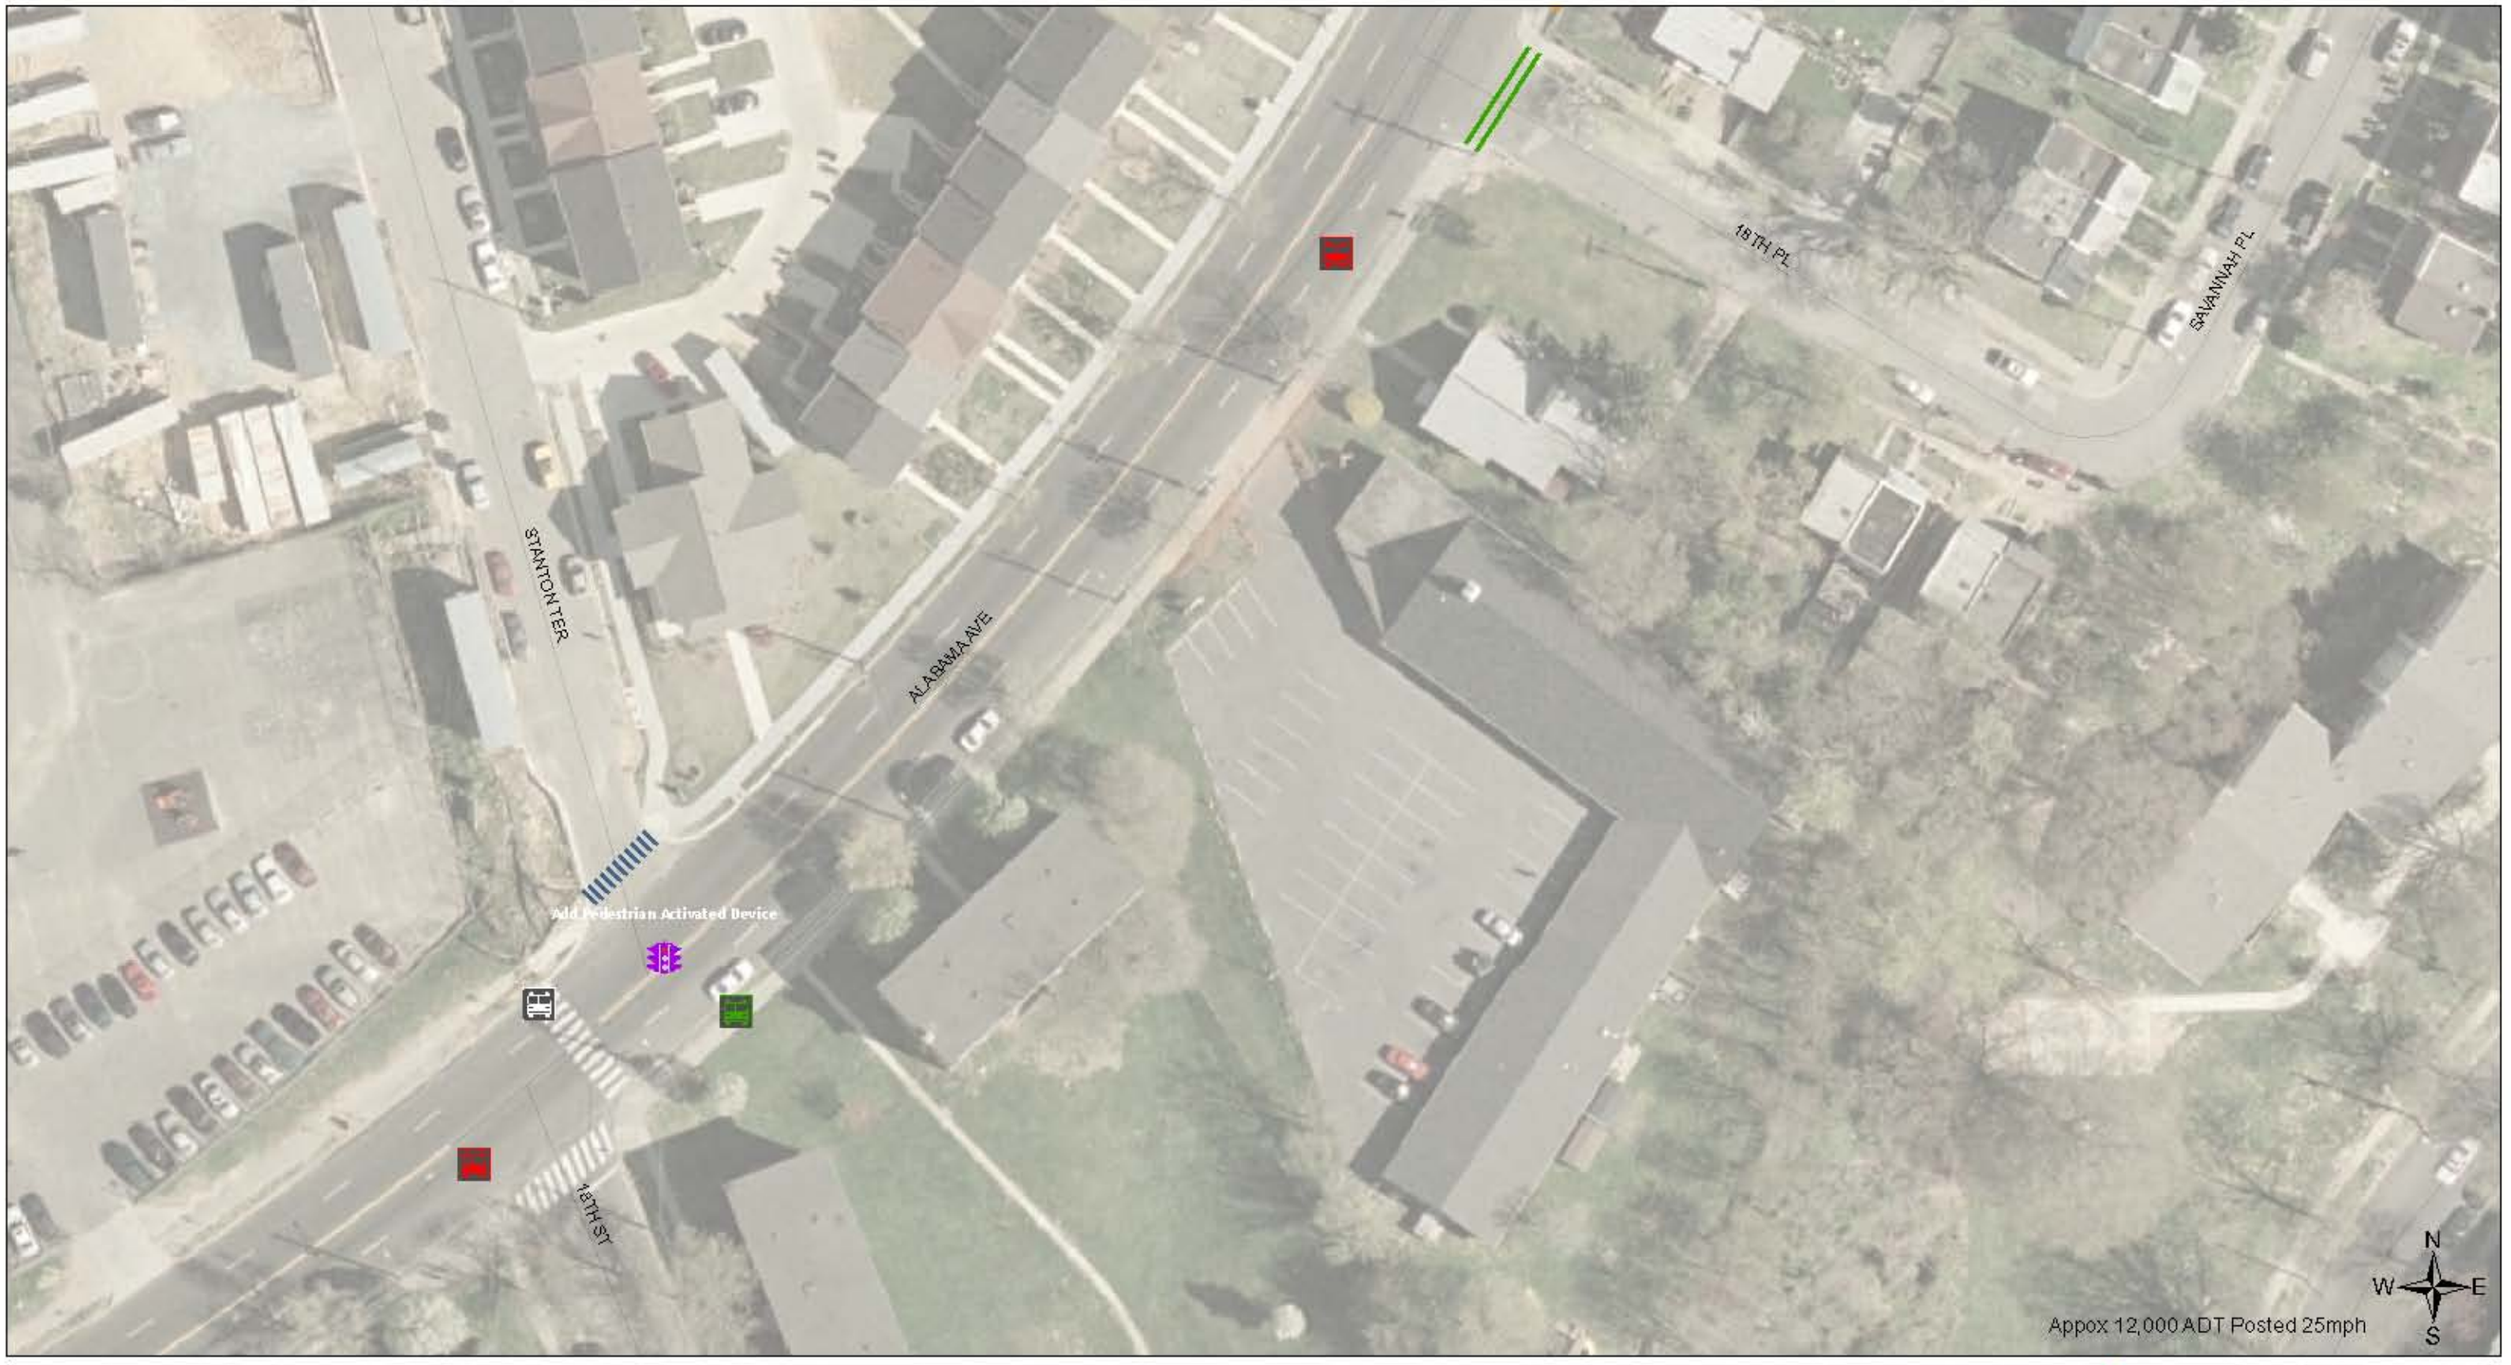

Alabama Ave

0 12.5 25 50 75 100 Feet

Alabama Ave

0 12.5 25 50 75 100 Feet

District of Columbia Pedestrian Master Plan Draft Recommendations

Alabama Ave

0 12.5 25 50 75 100 Feet

District of Columbia Pedestrian Master Plan Draft Recommendations

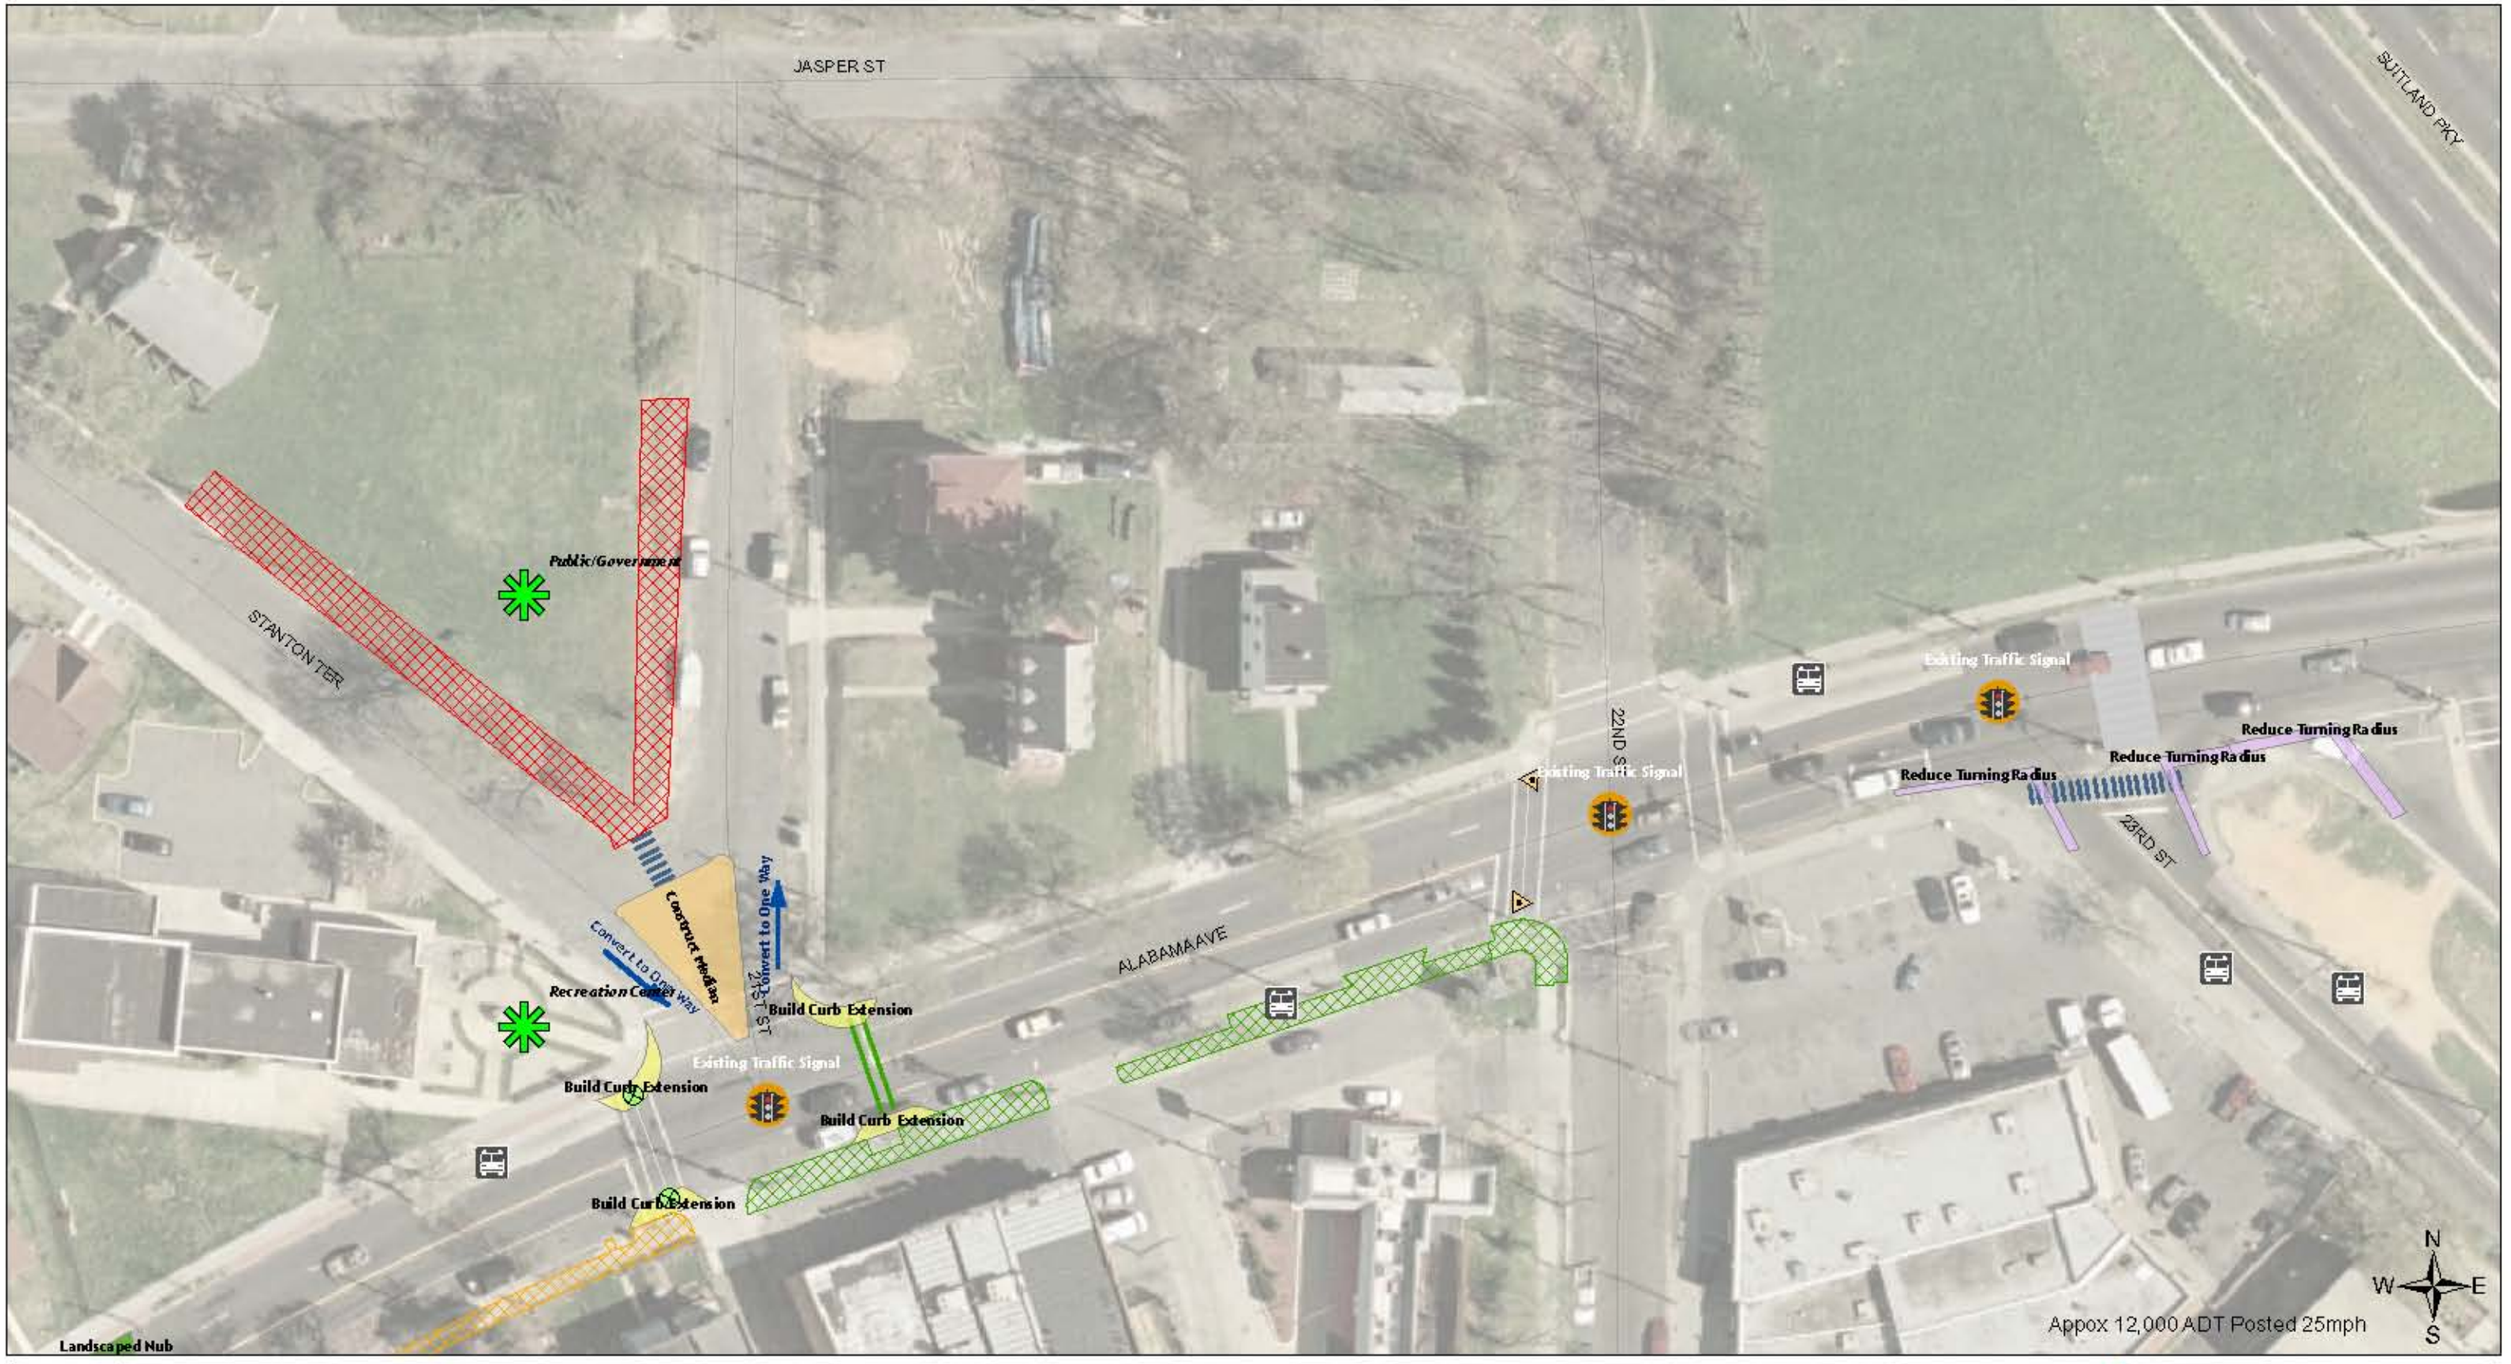

Alabama Ave

0 12.5 25 50 75 100 Feet

District of Columbia Pedestrian Master Plan Draft Recommendations

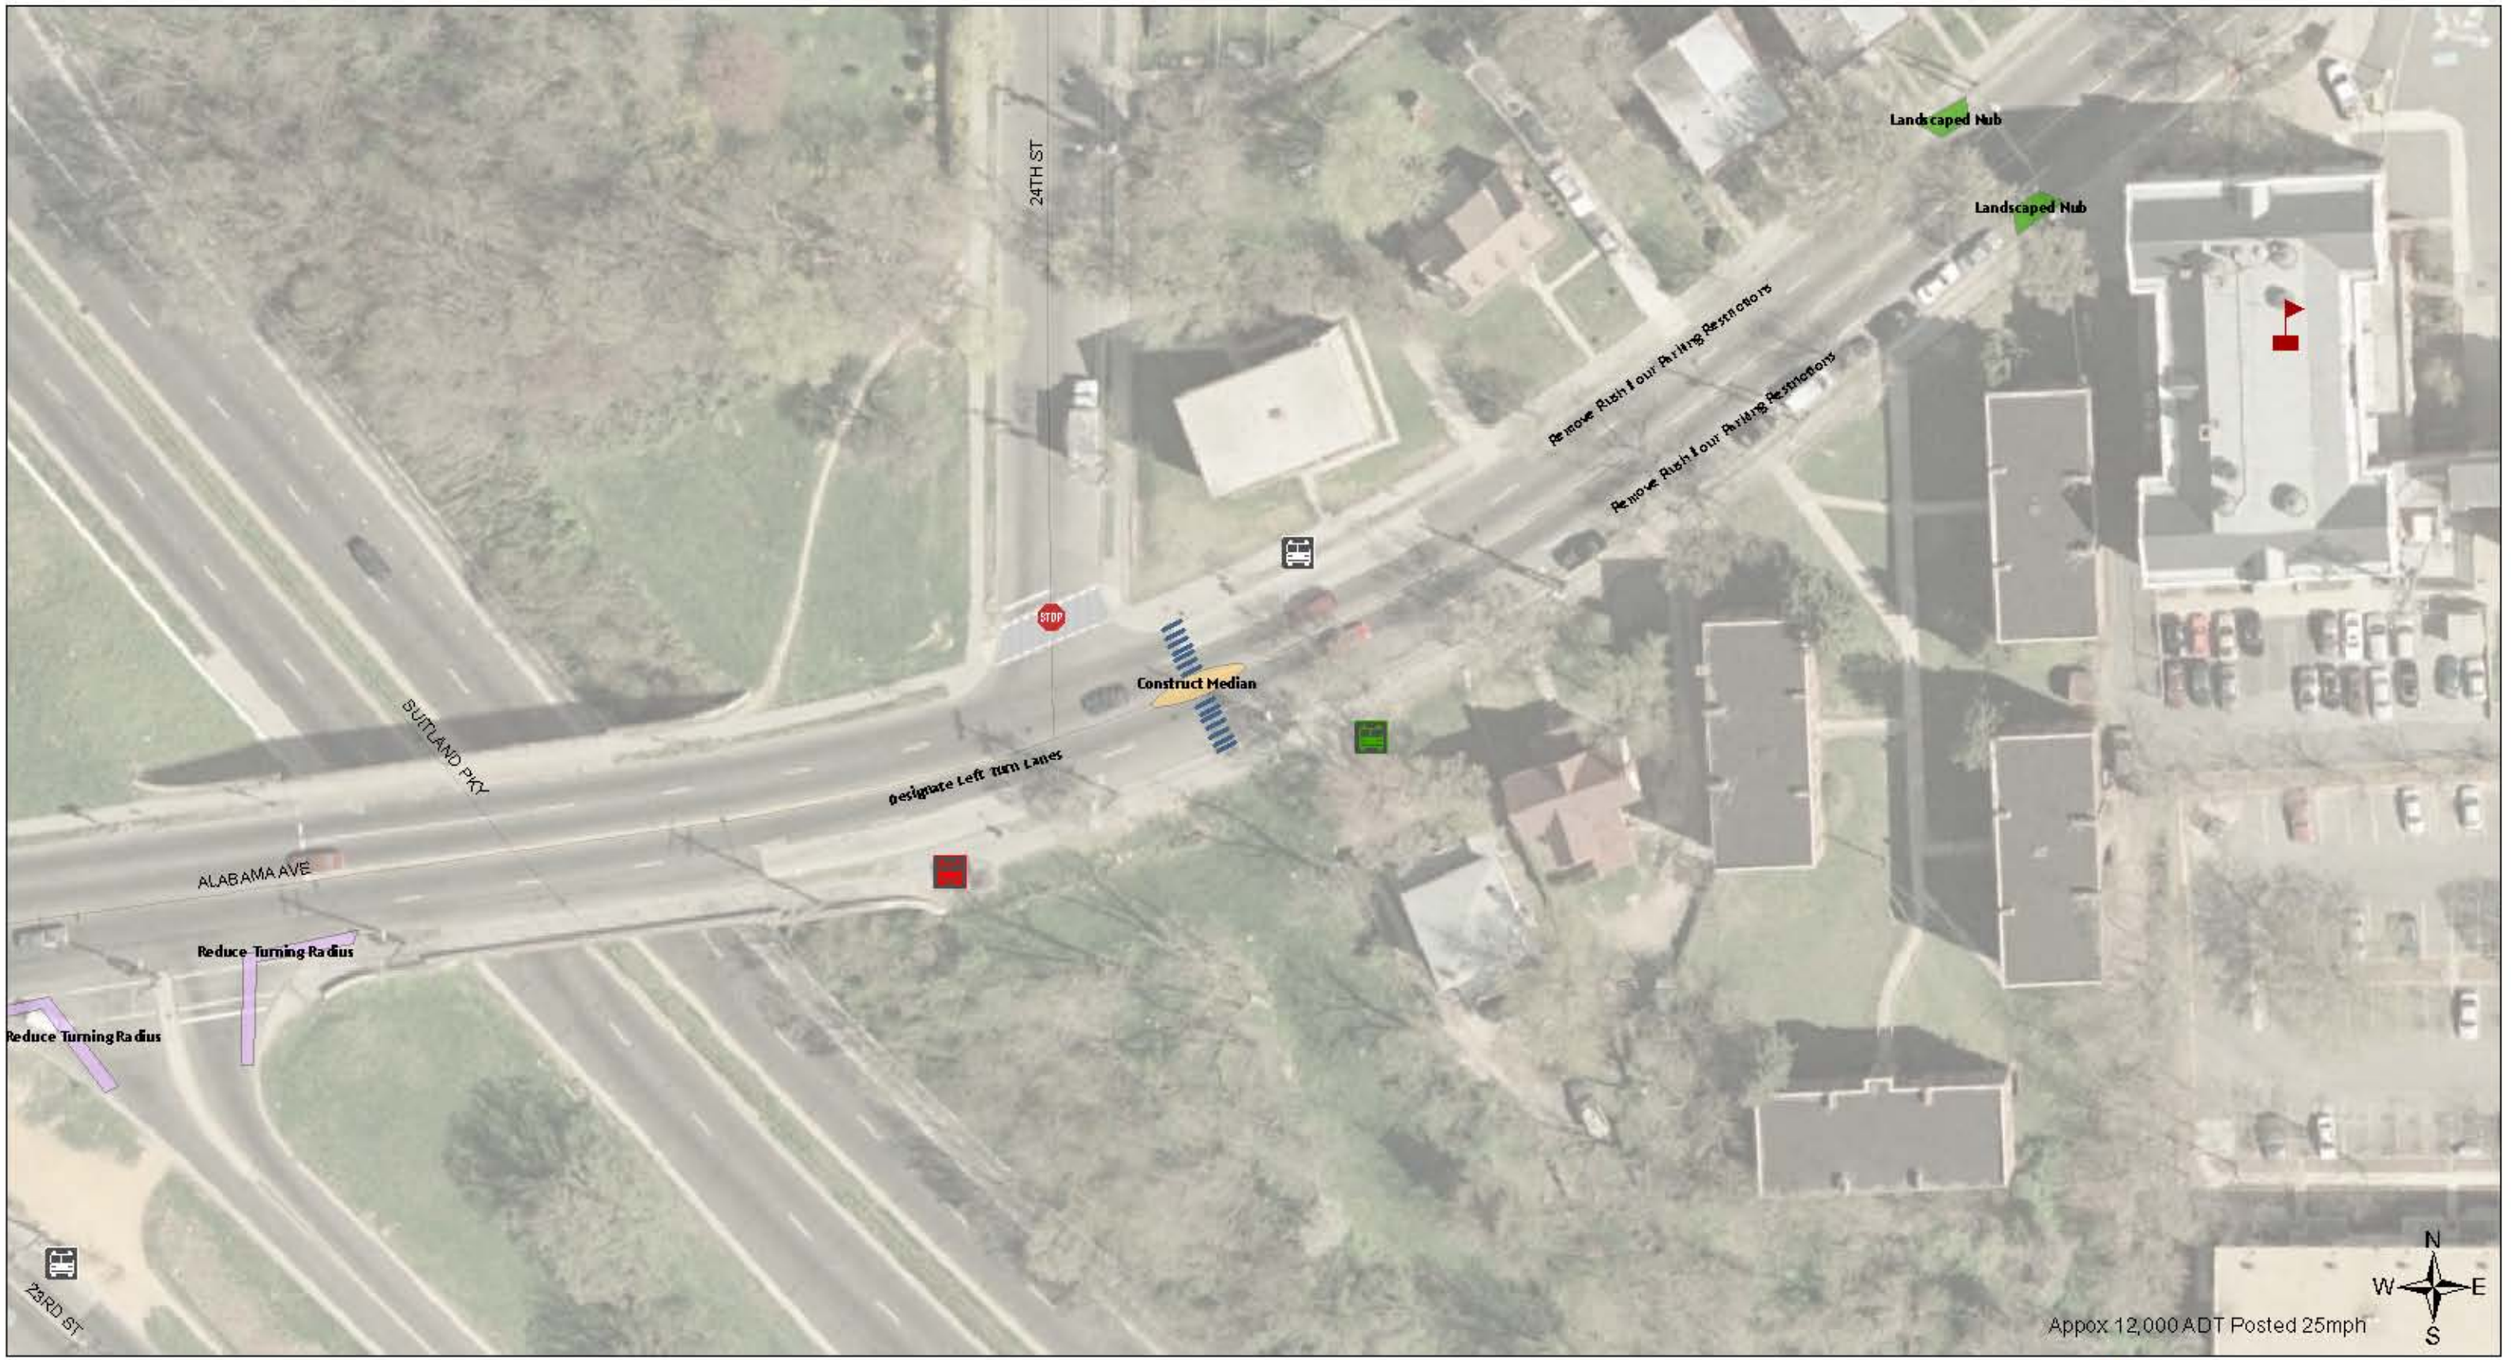

Alabama Ave

0 12.5 25 50 75 100 Feet

District of Columbia Pedestrian Master Plan Draft Recommendations

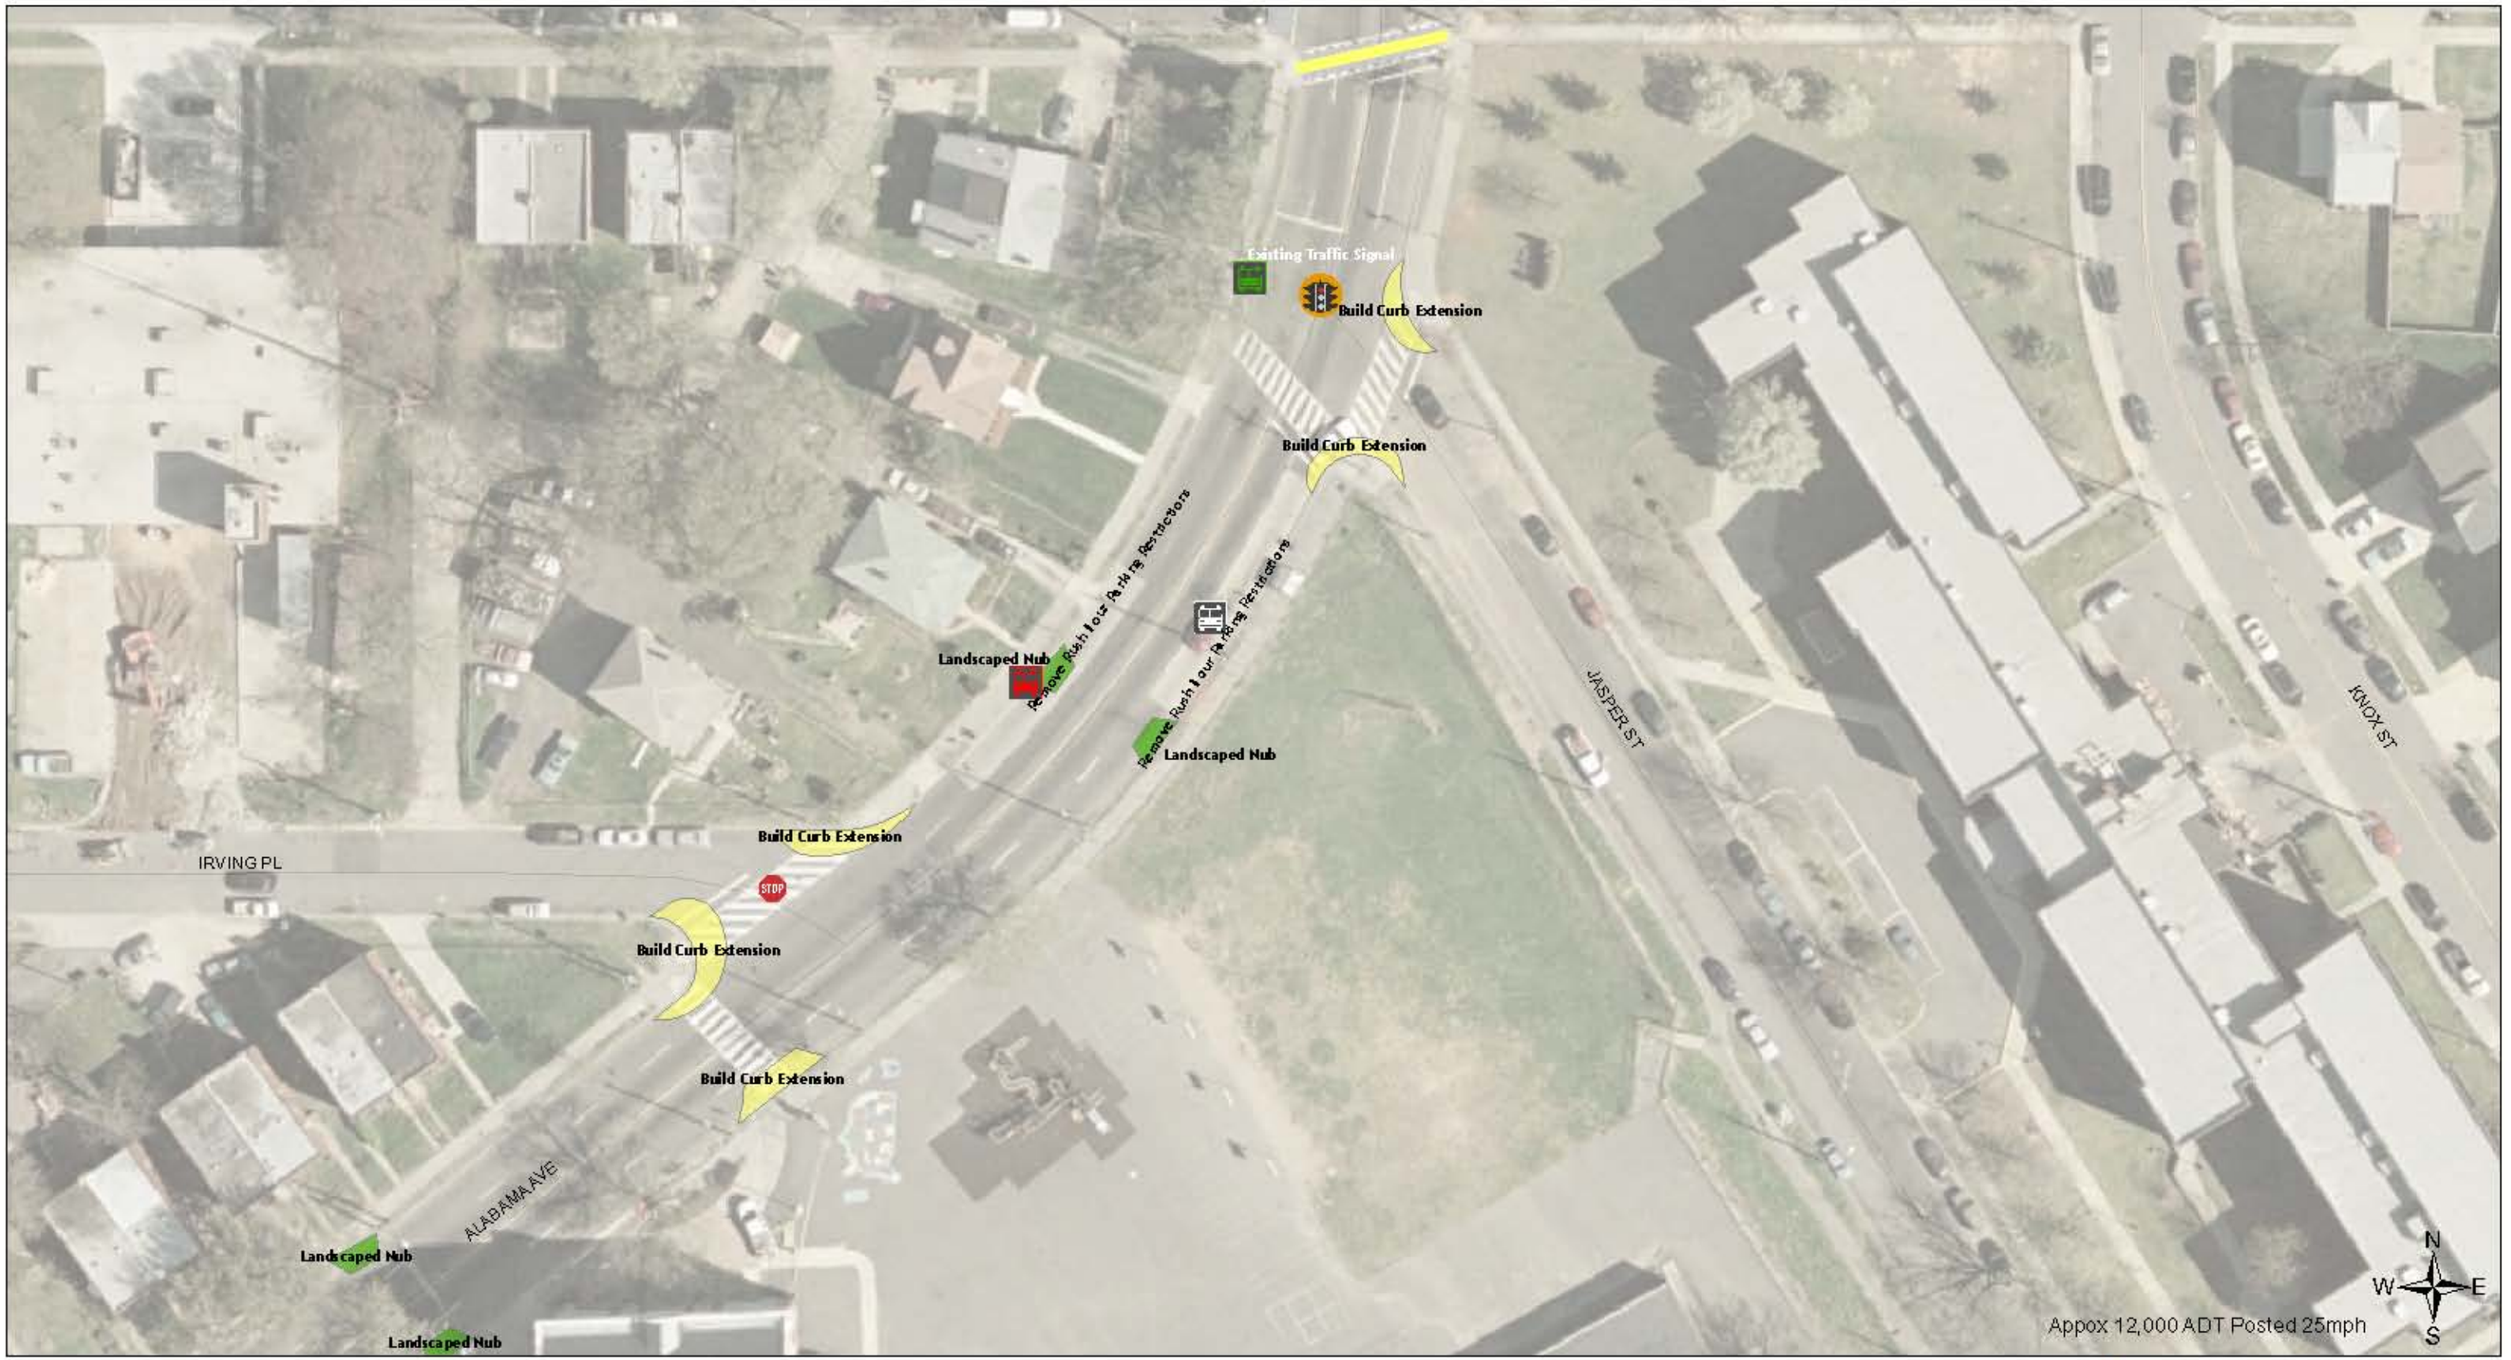

Alabama Ave

0 12.5 25 50 75 100 Feet

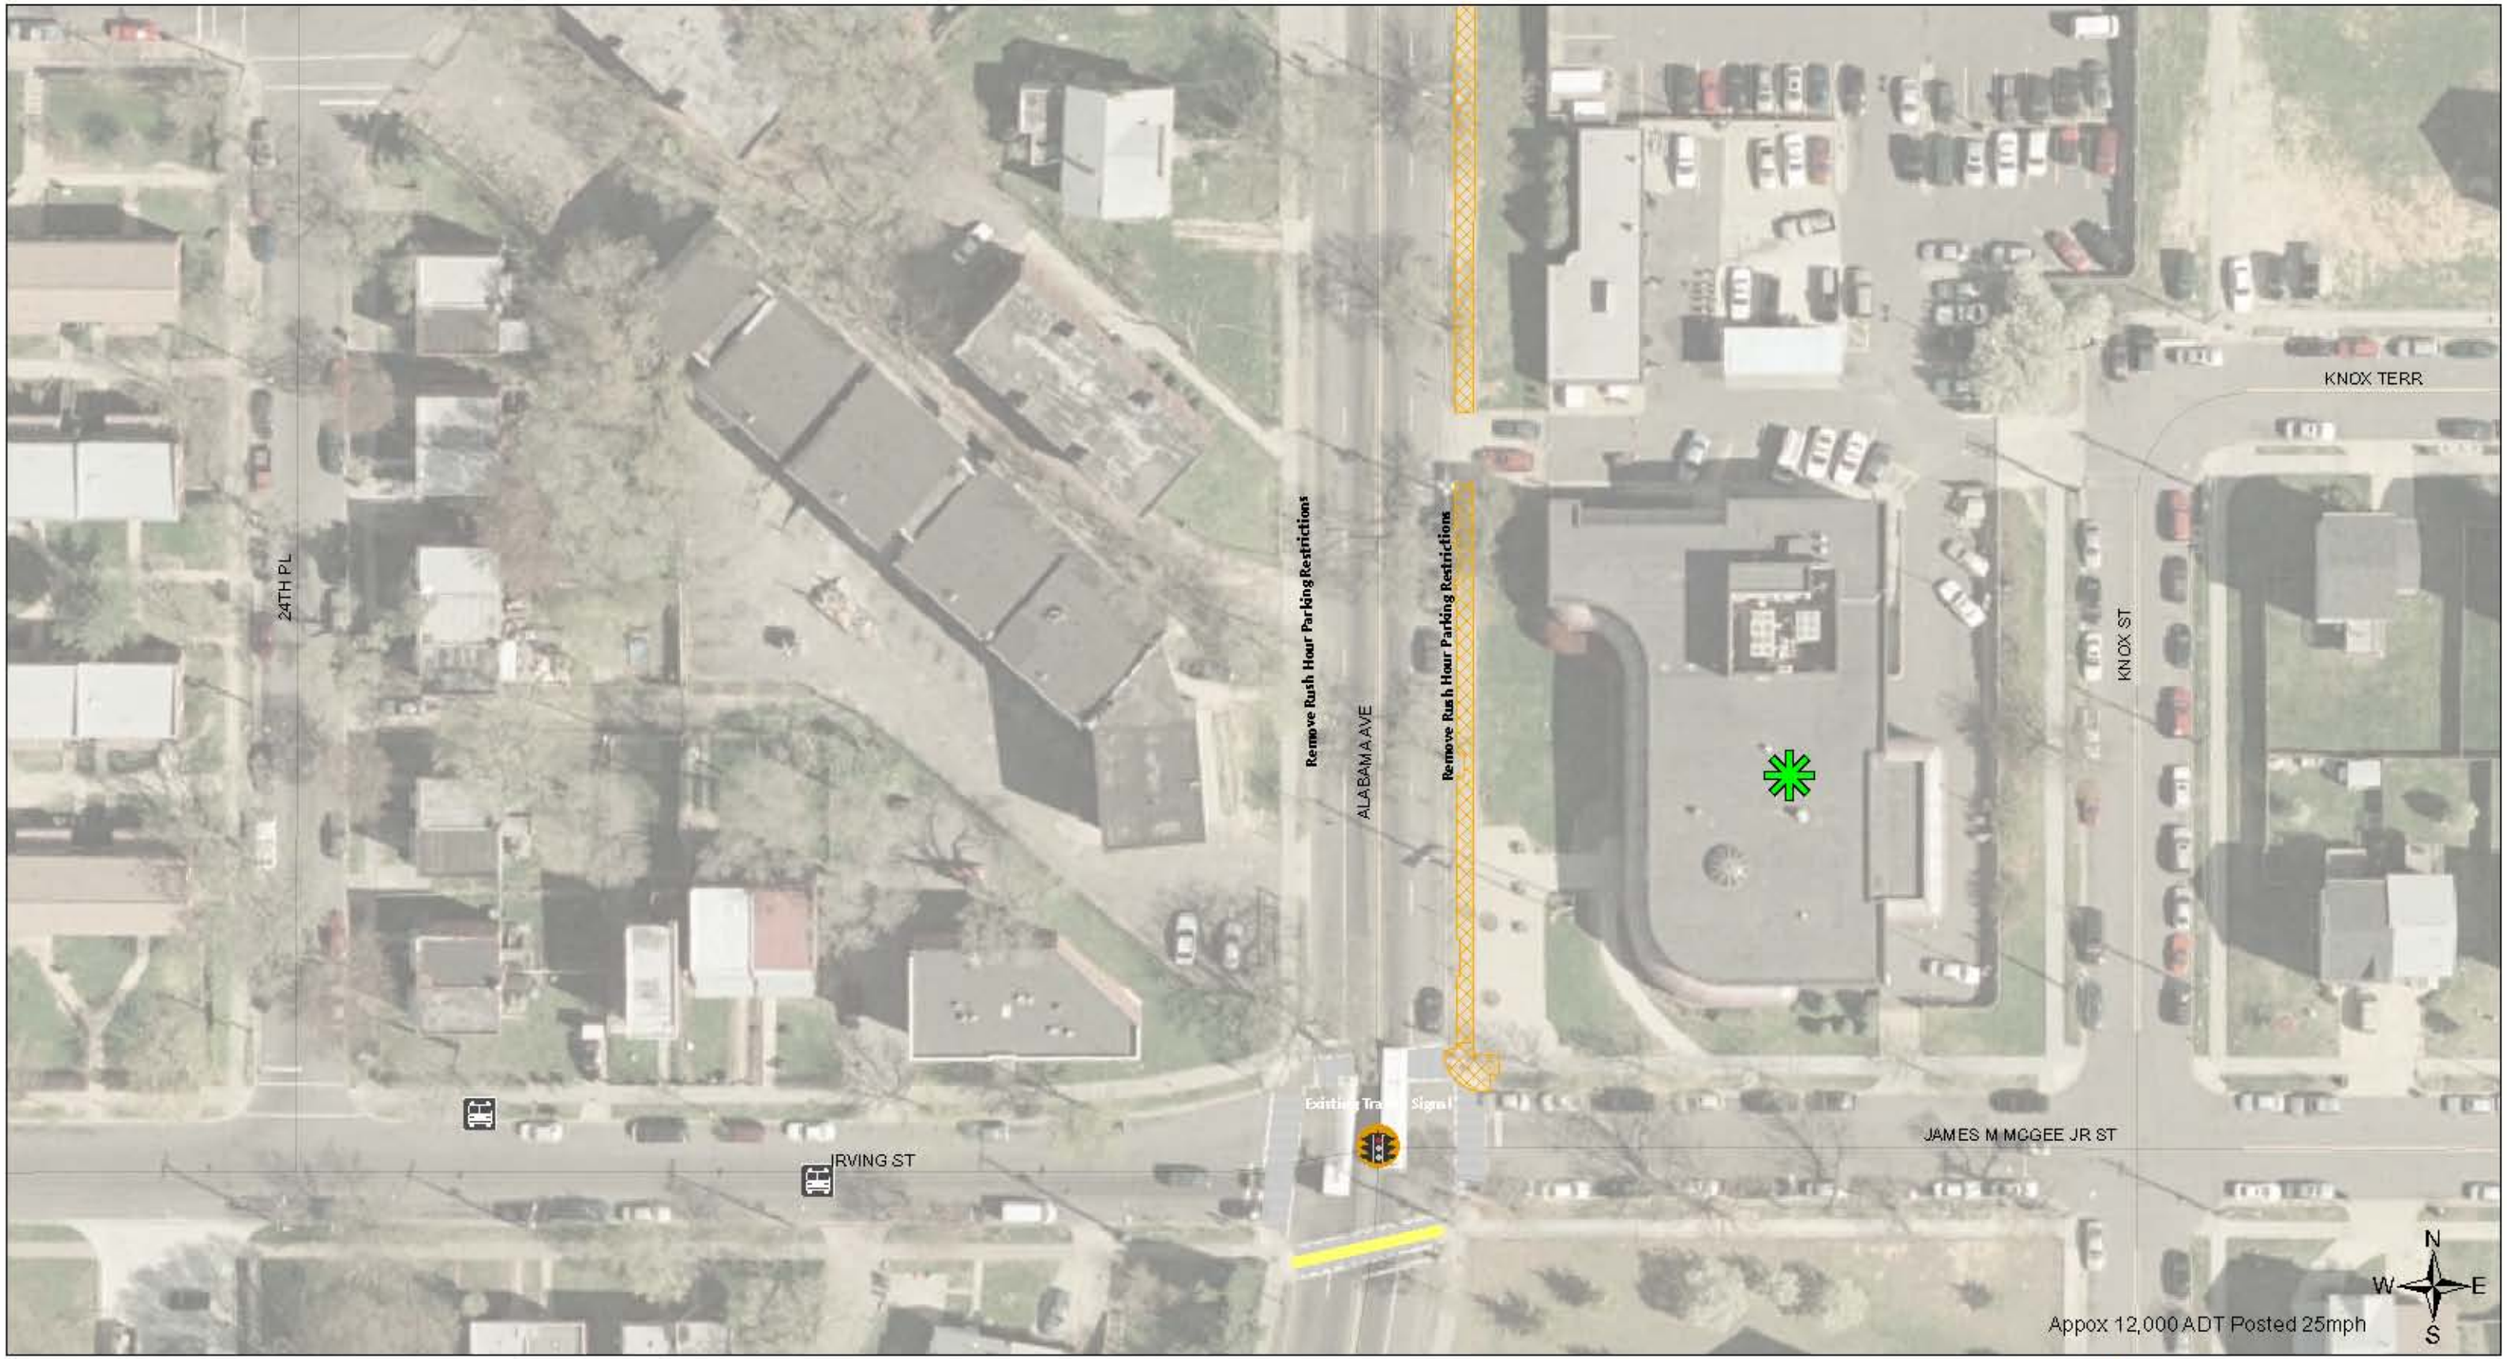

Alabama Ave

0 12.5 25 50 75 100 Feet

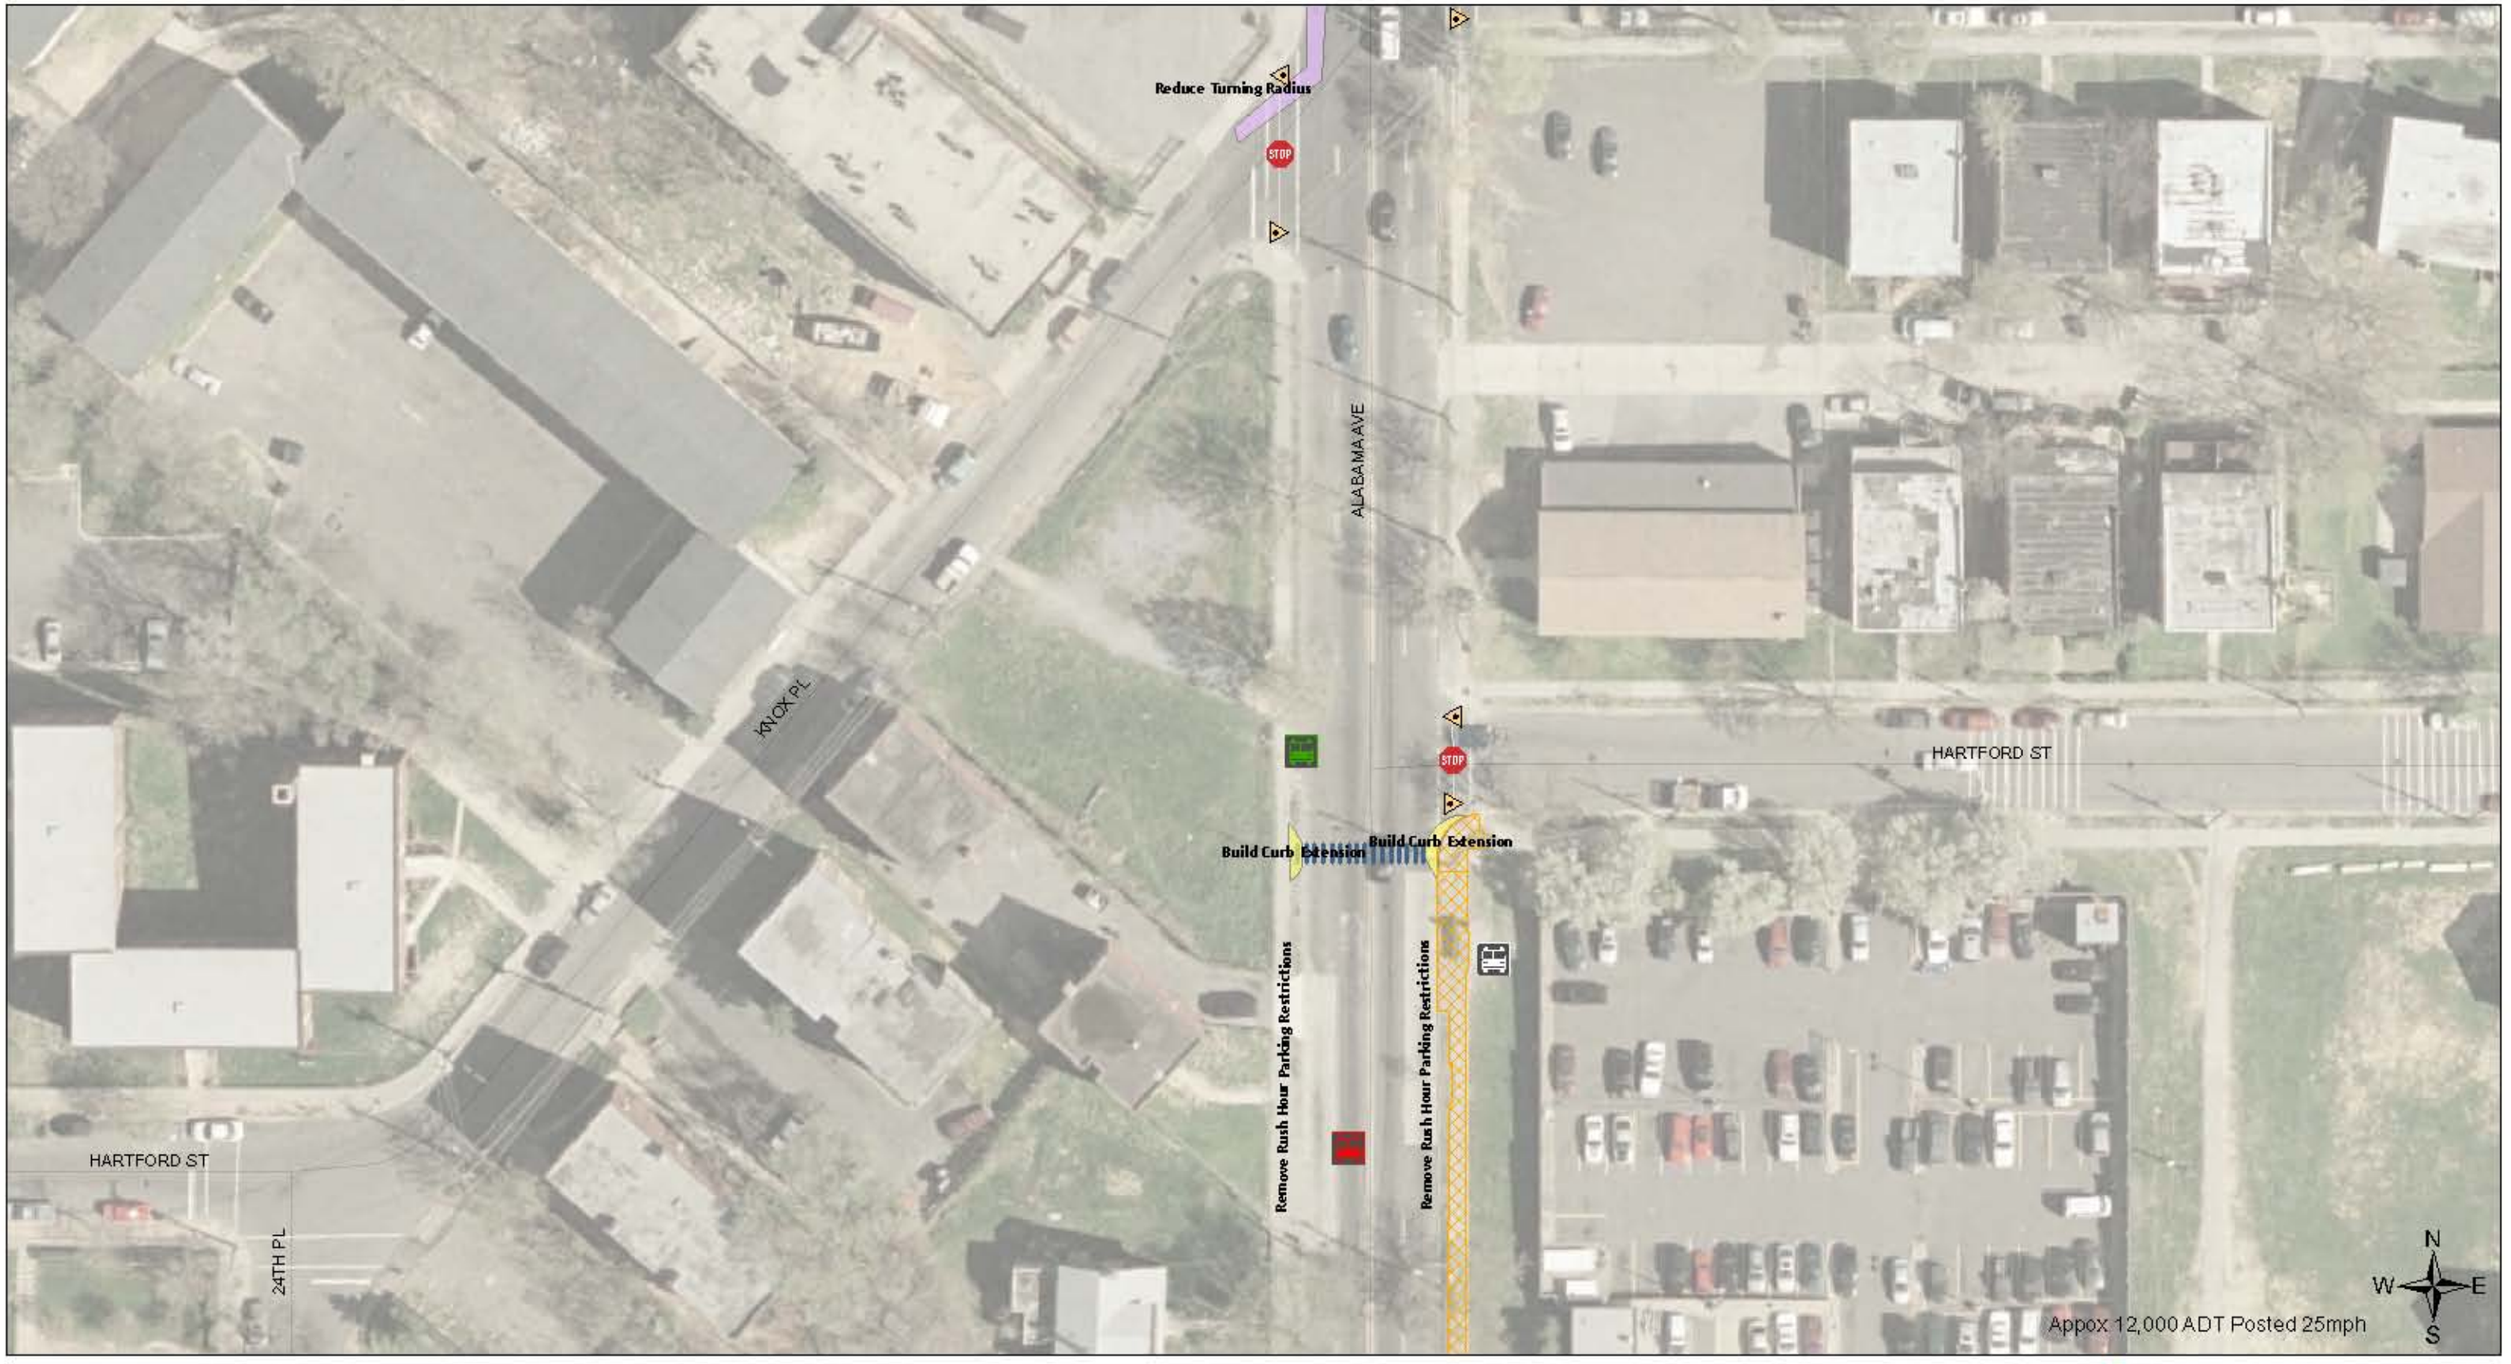

Alabama Ave

0 12.5 25 50 75 100 Feet

District of Columbia Pedestrian Master Plan Draft Recommendations

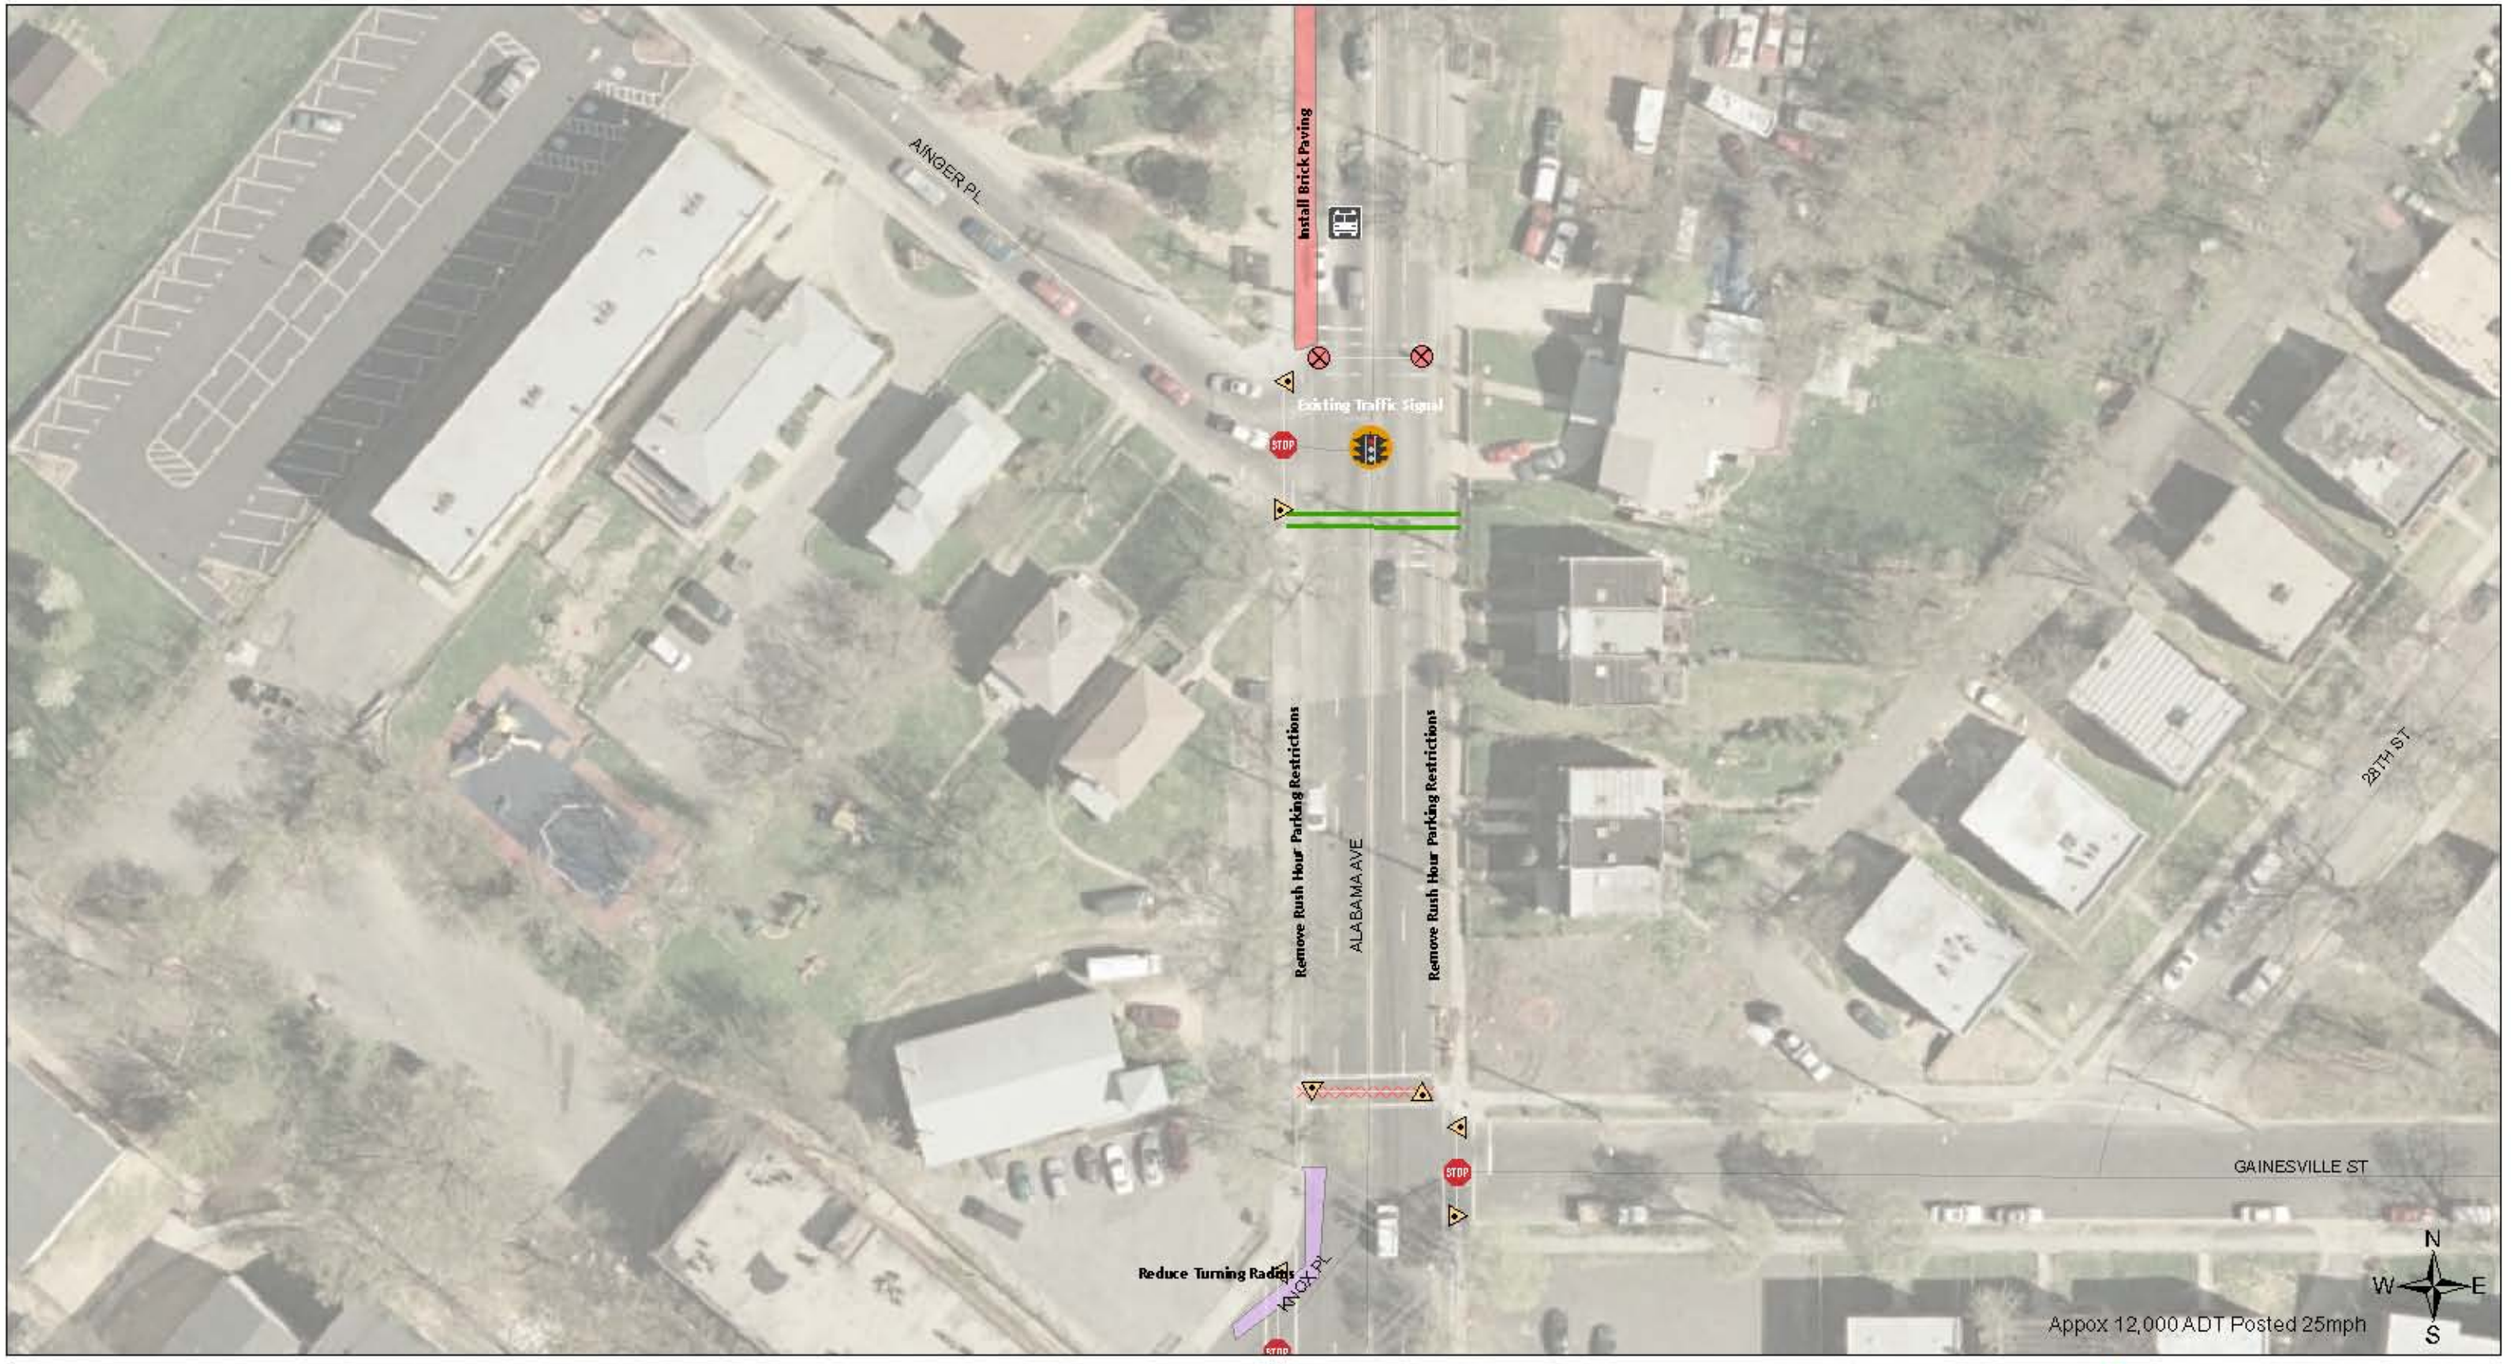

Alabama Ave

0 12.5 25 50 75 100 Feet

District of Columbia Pedestrian Master Plan Draft Recommendations

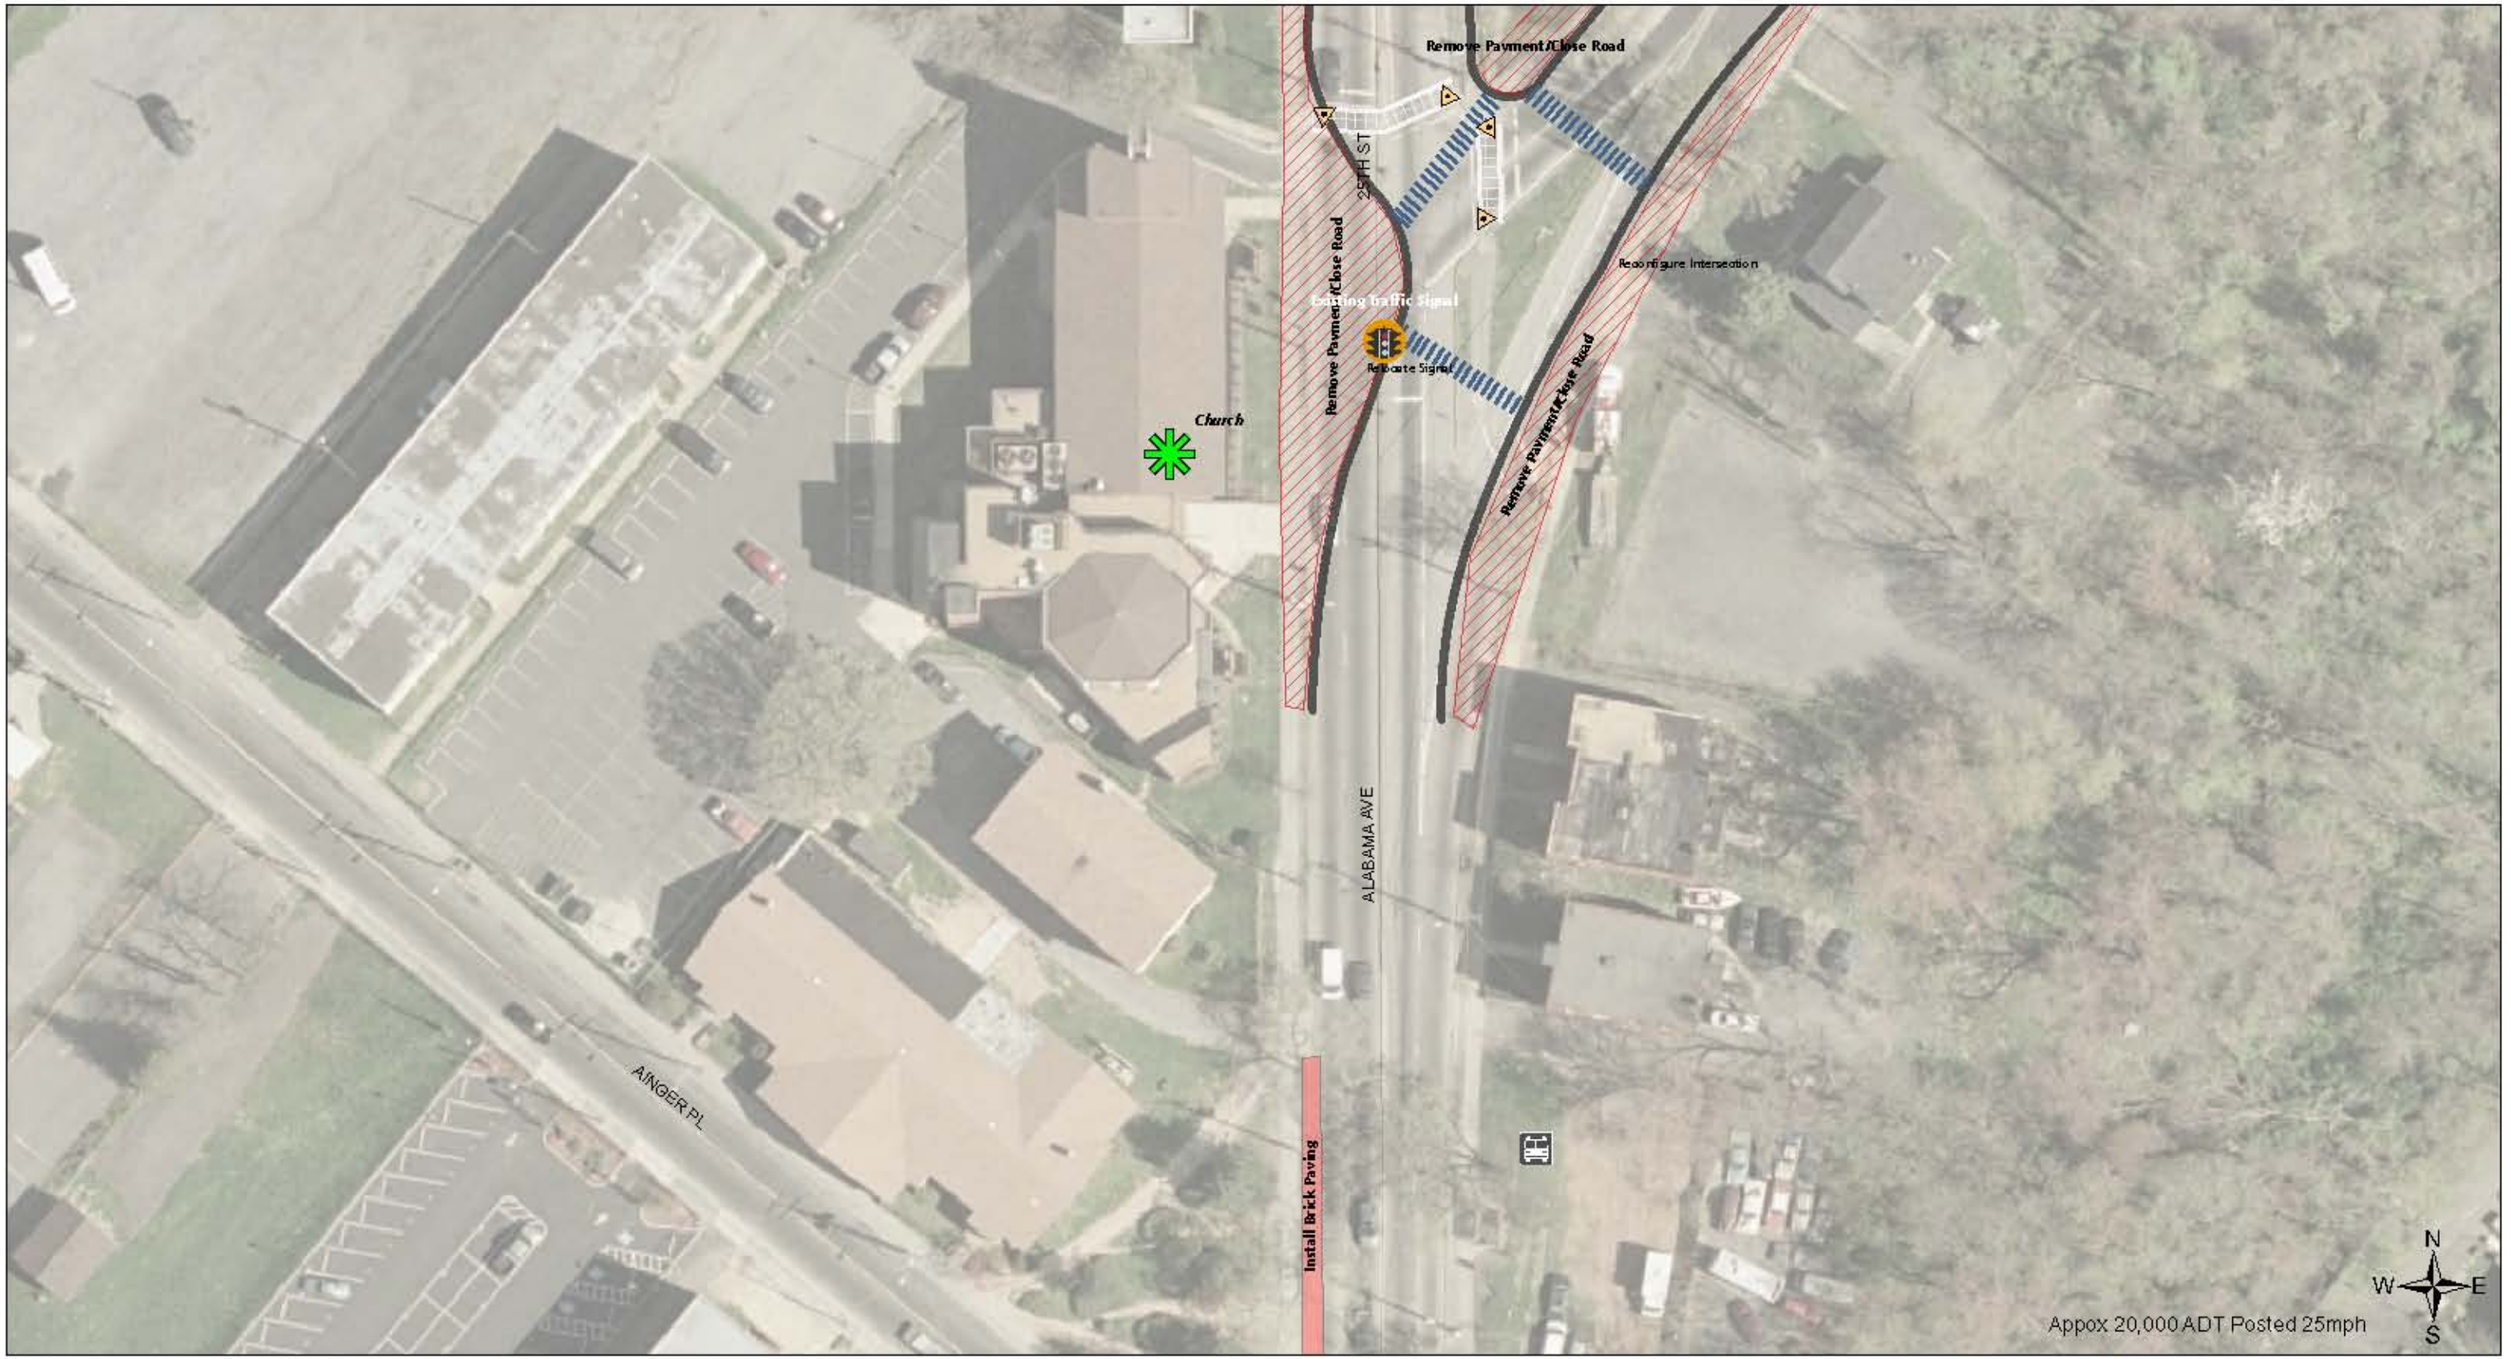

Alabama Ave

0 12.5 25 50 75 100 Feet

Alabama Ave

0 12.5 25 50 75 100 Feet

Alabama Ave

0 12.5 25 50 75 100 Feet