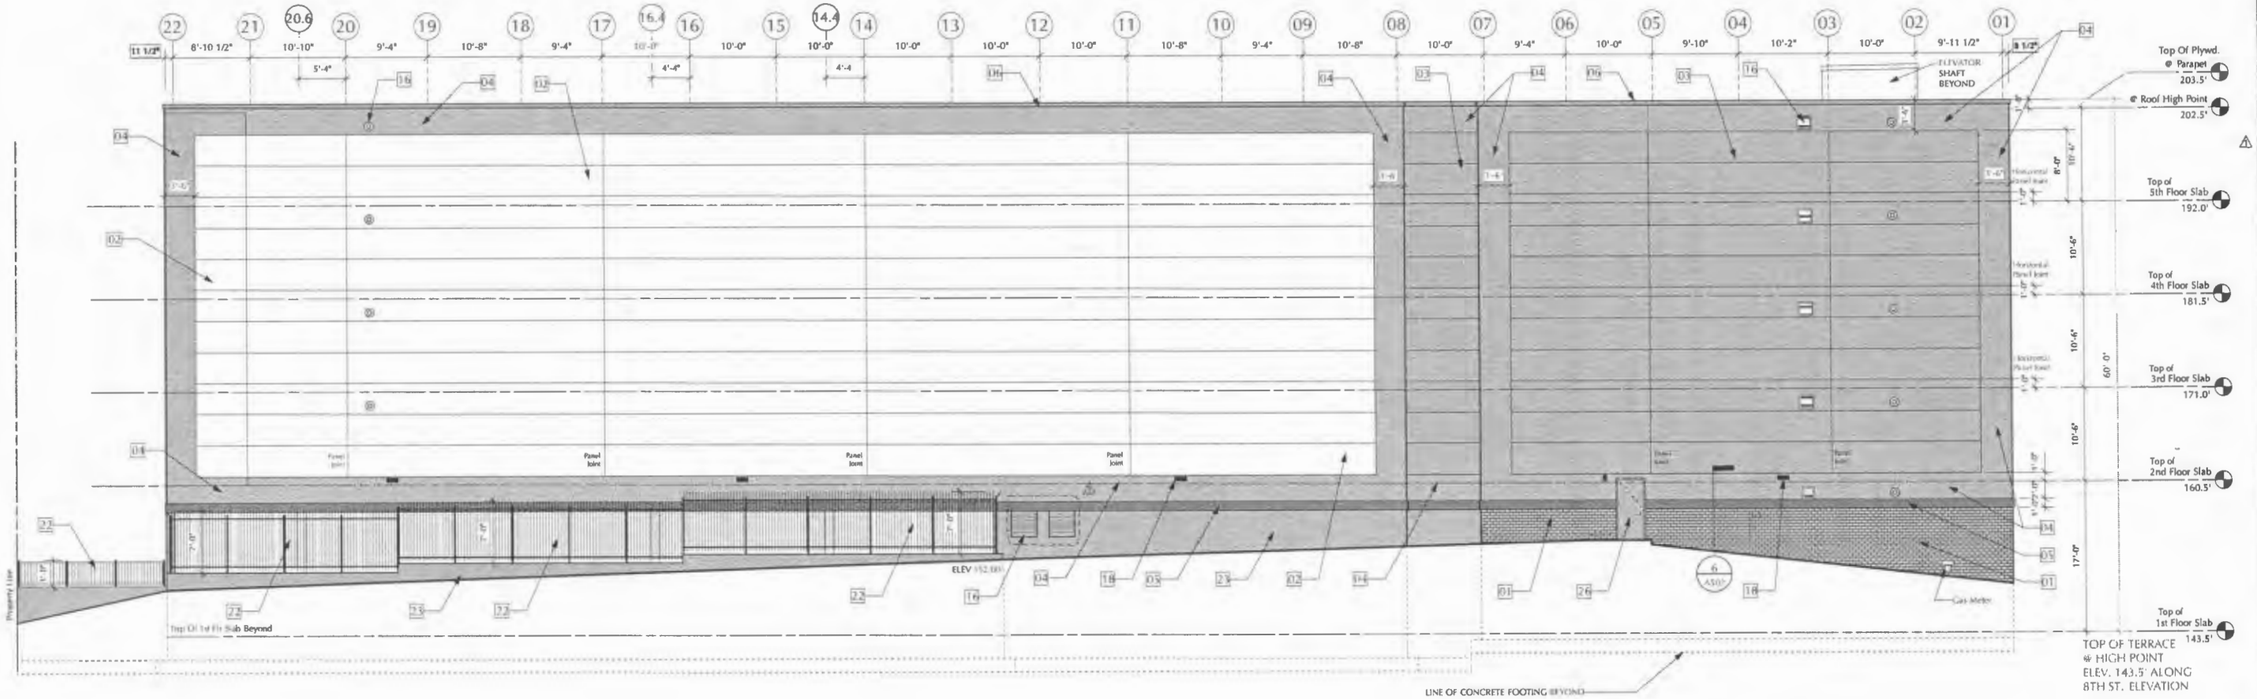

1 A-201 **Alley Elevation**

Scale: 1/8" = 1'-0" WEST ELEVATION

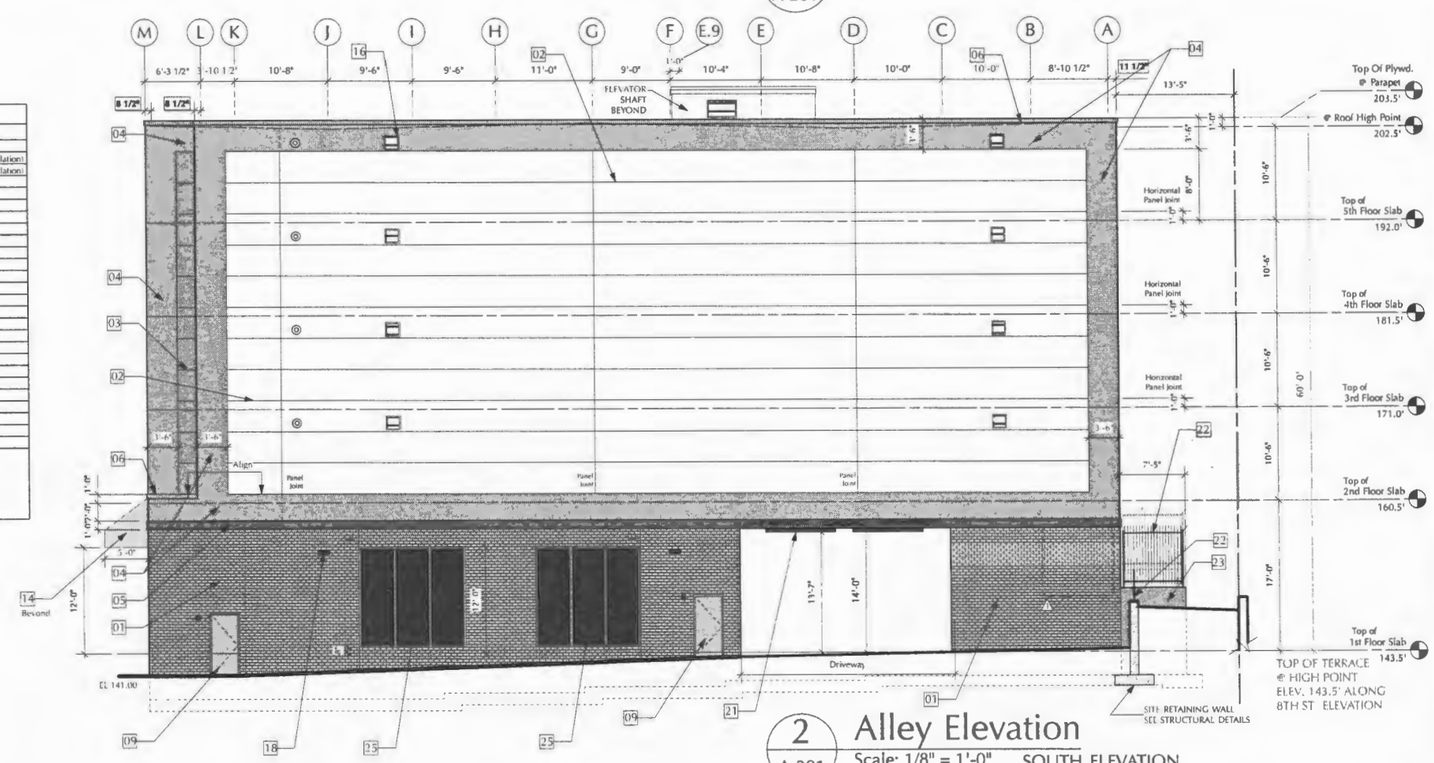

2 A-201 **Alley Elevation**

Scale: 1/8" = 1'-0" SOUTH ELEVATION

EXTERIOR FINISH SCHEDULE

Item	Location	Finish	Material	Color	Manufacturer*	Remarks
01	CMU Base 1	Pre-finished	CMU	Richfield Blend	Quik-Brik	11 5/8" x 3 5/8" x 15 5/8 See Note#4
02	Insulated Metal Panel 1	Mini Micro-Rib	Metal	Imperial White	Kingspan	3 & 6" Thick Panels Per Plan (42" Horizontal Installation)
03	Insulated Metal Panels 2	Mini Micro-Rib	Metal	Zinc Gray	Kingspan	3 & 6" Thick Panels Per Plan (42" Horizontal Installation)
04	EIFS/DFS Banding 1	Sandpebble	DEFS System	Match Zinc Gray	DRYVIT	3/4" EIFS/DEFS System
05	DEFS Banding 2	Sandpebble	DEFS System	Gravel Gray (Benjamin Moore	DRYVIT	1 1/2" DEFS System
06	Cap Flashing	Signature 200	Metal	Match Zinc Gray	MBCI	
07	Rolling Grilles @ Loading Driveway	Prefin.	Metal	Clear Anodized	Cookson	Rolling Grille-Security Door
08	Roll-Up Doors @ Exterior Units	Prefin.	Painted Metal	Match CMU base color	Janus	
09	Exit Man Doors	Semi-gloss Painted	Painted Metal	Match CMU base color	Benjamin Moore	
10	Entry Slider	Prefin.	Alumin.	Aluminum	Horton Doors	
11	Store Front Framing @ Offices	Prefin.	Alumin.	Clear Anodized	Vistawall	
12	Store Front Framing @ Art Display	Prefin.	Alumin.	Clear Anodized	Vistawall	
13	Store Front Framing @ Storage	Powder Coated	Alumin.	Match Imperial White	Vistawall	
14	Awning	Vinyl Back-lit	Vinyl/PVC	Mid Red	NiteLite	Vinyl Back-lit Awning-Provide Shop Drwgs
15	Building Signs	-	-	Corporate Colors	By Sign Company	Internally-illuminated Sign-Provide Shop Drwgs
16	Mechanical Louvers	Powder Coated	Metal	See Note #1	-	
17	Accent Lights	Pre-finished	Pre-finished	Antique Bronze	Progress Lighting	see Electrical Fixture Schedule
18	Wallpack Lights	Pre-finished	Pre-finished	Black	Philips Gardco	see Electrical Fixture Schedule
19	Bollard - filled w/ vinyl cover	Prefin.	Vinyl cover	Yellow	Ideal Shield	
20	Crash Barrel	Prefin.	Vinyl cover	Yellow	-	
21	Head Knocker	Prefin.	Vinyl cover	Match Patriot Red	-	
22	Security Fence	Prefin.	Aluminum	Black	Superior	W/ Angeled spears across the top
23	Concrete Base	Painted	Concrete	Match Zinc Gray	-	
24	Guardrail	Prefin.	Pre-finished	Black		
25	Loading Wall Screen	Painted	Metal	Zinc Gray	Benjamin Moore	See Detail 3/A505
26	Exit Man Door	Semi-gloss Painted	Painted Metal	Match Zinc Gray	Benjamin Moore	

NOTES:

1. Color of mechanical louvers to match adjacent material.
2. Painters are to do samples on site to be approved prior to commencement of painting
3. All mortar to match adjacent block unless noted otherwise
4. All exterior block to have clear block sealer applied as part of a dry block or equal system

* OR OWNER APPROVED EQUAL Manufacturer names are the basis of design - substitutions are possible with Architect's written approval only - per the specifications

DCRA ELECTRONIC STAMP

ISSUE DATE:	
1 PERMIT	01.22.15

REVISION DATE:	
#1 Permit Revision	02.13.15

8th Street Self Storage

2800 8th Street, NE
Washington D.C.

B+W
BUTZ•WILBERN LTD
Planning | Architecture
Interiors | Property Visioning
800 W. Broad St. Suite 363
Falls Church, Virginia 22046
703-356-6771 (fax: 356-7010

Elevations

A0201

23 OF 38

14016

1 / A-200 **8th Street Elevation**
Scale: 1/8" = 1'-0" EAST ELEVATION

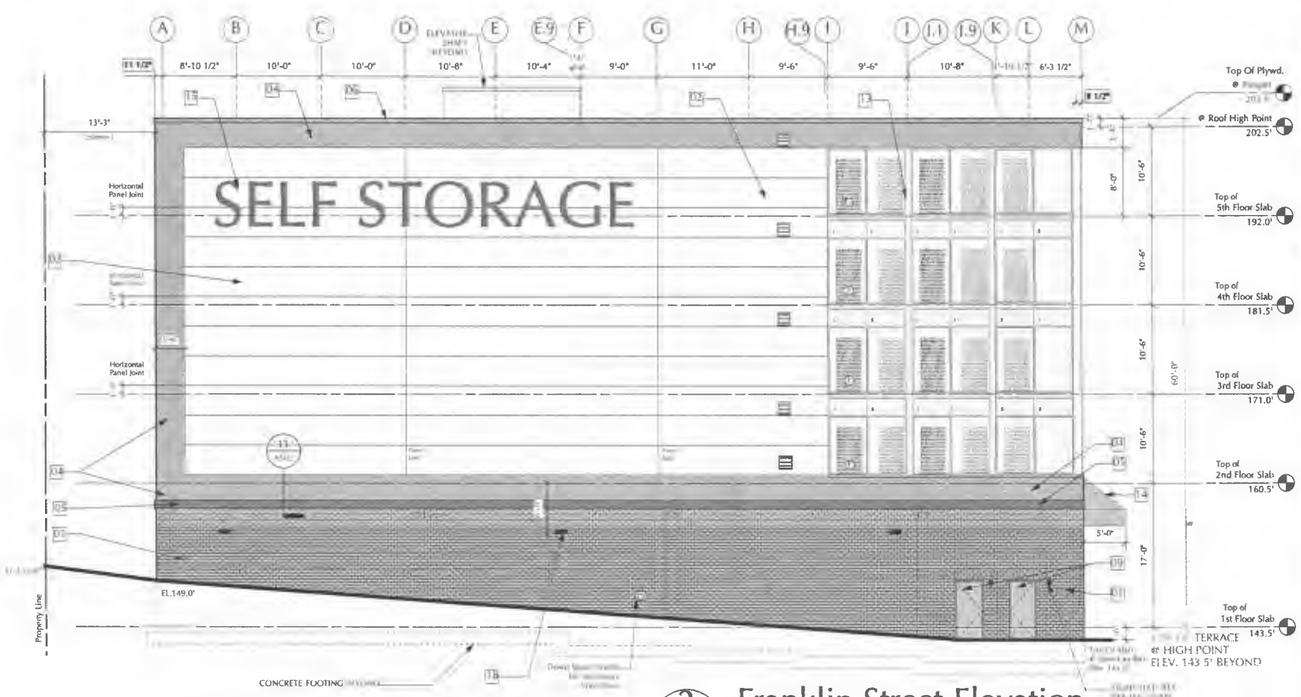

2 / A-200 **Franklin Street Elevation**
Scale: 1/8" = 1'-0" NORTH ELEVATION

EXTERIOR FINISH SCHEDULE

Item	Location	Finish	Material	Color	Manufacturer*	Remarks
01	CMU Base 1	Pre-finished	CMU	Richfield Blend	Quik-Brik	11 5/8" x 3 5/8" x 15 5/8" See Note #4
02	Insulated Metal Panel 1	Mini Micro-Rib	Metal	Imperial White	Kingspan	3" & 6" Thick Panels Per Plan (42" Horizontal Installation)
03	Insulated Metal Panels 2	Mini Micro-Rib	Metal	Zinc Gray	Kingspan	3" & 6" Thick Panels Per Plan (42" Horizontal Installation)
04	EIFS/DEFS Banding 1	Sandpebble	DEFS System	Match Zinc Gray	DRYVIT	3-4" EIFS/DEFS System
05	DEFS Banding 2	Sandpebble	DEFS System	Gravel Gray (Benjamin Moore)	DRYVIT	1 1/2" DEFS System
06	Cap Flashing	Signature 200	Metal	Match Zinc Gray	MBCI	
07	Rolling Grilles @ Loading Driveway	Prefin.	Metal	Clear Anodized	Cookson	Rolling Grille Security Door
08	Roll-Up Doors @ Exterior Units	Prefin.	Painted Metal	Match CMU base color	Janus	
09	Exit Man Doors	Semi-gloss Painted	Painted Metal	Match CMU base color	Benjamin Moore	
10	Entry Slider	Prefin.	Alumin.	Aluminum	Horton Doors	
11	Store Front Framing @ Office	Prefin.	Alumin.	Clear Anodized	Vistawall	
12	Store Front Framing @ Art Display	Prefin.	Alumin.	Clear Anodized	Vistawall	
13	Store Front Framing @ Storage	Powder Coated	Alumin.	Match Imperial White	Vistawall	
14	Awning	Vinyl Back-lit	Vinyl/PVC	Mid Red	NiteLite	Vinyl Back-lit Awning-Provide Shop Drwgs
15	Building Signs	-	-	Corporate Colors	By Sign Company	Internally-illuminated Sign-Provide Shop Drwgs
16	Mechanical Louvers	Powder Coated	Metal	See Note #1	-	
17	Accent Lights	Pre-finished	Pre-finished	Antique Bronze	Progress Lighting	see Electrical Fixture Schedule
18	Wallpack Lights	Pre-finished	Pre-finished	Black	Philips Gardco	see Electrical Fixture Schedule
19	Bollard - filled w/ vinyl cover	Prefin.	Vinyl cover	Yellow	Ideal Shield	
20	Crash Barrel	Prefin.	Vinyl cover	Yellow	-	
21	Head Knocker	Prefin.	Vinyl cover	Match Patriot Red	-	
22	Security Fence	Prefin.	Aluminum	Black	Superior	W/ Angeled spears across the top
23	Concrete Base	Painted	Concrete	Match Zinc Gray	-	
24	Guardrail	Prefin.	Pre-finished	Black	-	
25	Loading Wall Screen	Painted	Metal	Zinc Gray	Benjamin Moore	See Detail 3/A510.5
26	Exit Man Door	Semi-gloss Painted	Painted Metal	Match Zinc Gray	Benjamin Moore	

NOTES:
1. Color of mechanical louvers to match adjacent material.
2. Painters are to do samples on site to be approved prior to commencement of painting
3. All mortar to match adjacent block unless noted otherwise
4. All exterior block to have clear block sealer applied as part of a dry block or equal system
* OR OWNER APPROVED EQUAL. Manufacturer names are the basis of design - substitutions are possible with Architect's written approval only - per the specifications

DCRA ELECTRONIC STAMP

FENESTRATION COMPLIANCE NOTE:

Storage (Conditioned Space) - Wall Area for Above Grade Walls=25,358 SF
Storage (Conditioned Space) - Total Fenestration Area=3,443 SF

Vertical fenestration (30% MAX. Above grade walls) as per Section C402.3.1 of 2012 International Energy Conservation Code

Proposed Fenestration = 14 % of building envelope

ISSUE DATE:

1 PERMIT	01.22.15

REVISION DATE:

8th Street Self Storage

2800 8th Street, NE
Washington D.C.

BUTZ•WILBERN LTD
Planning | Architecture
Interiors | Property Visioning
800 W. Broad St. Suite 363
Falls Church, Virginia 22046
703-356-6771 fax: 356-7010

Elevations

A0200

14016